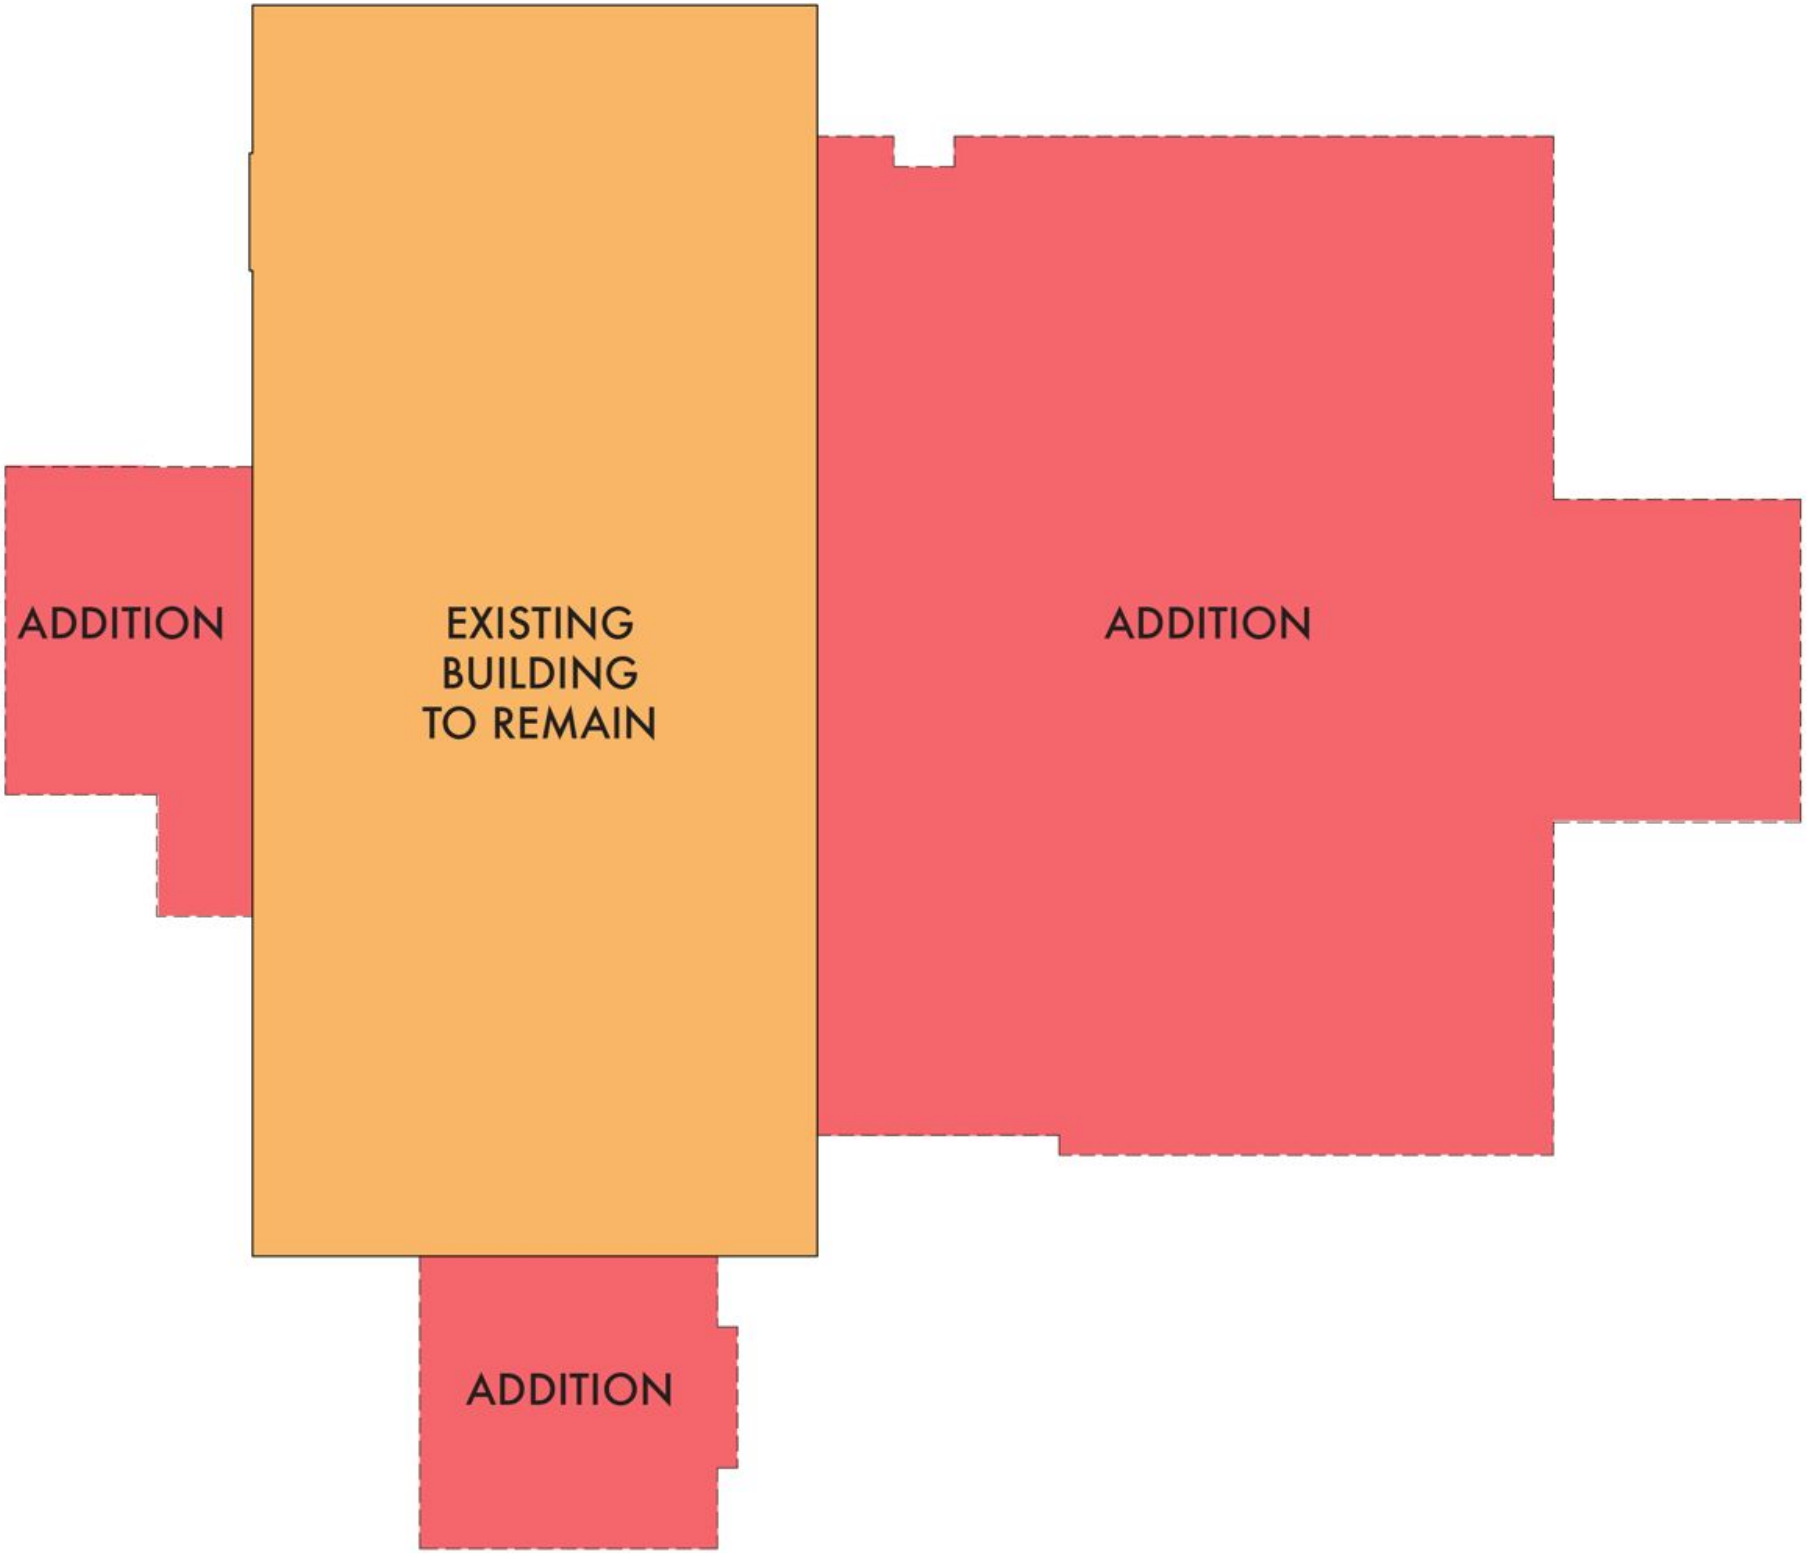
ADDITION
EXISTING
BUILDING
TO REMAIN
ADDITION
ADDITION