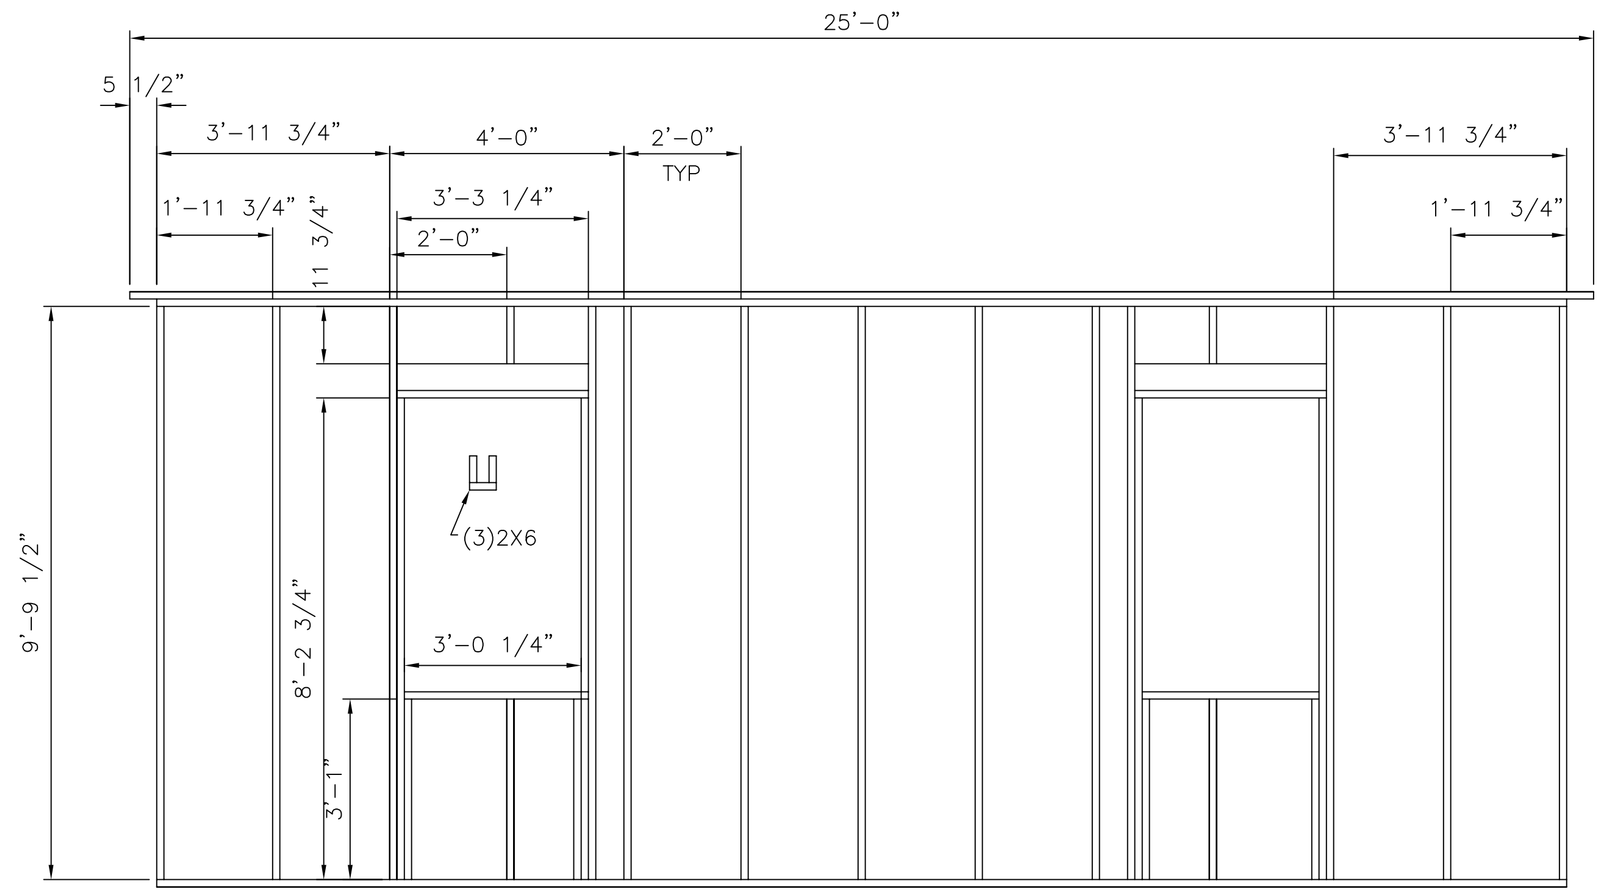

SIDE WALL FRAMING
2X6 CONSTRUCTION
2 PLACES

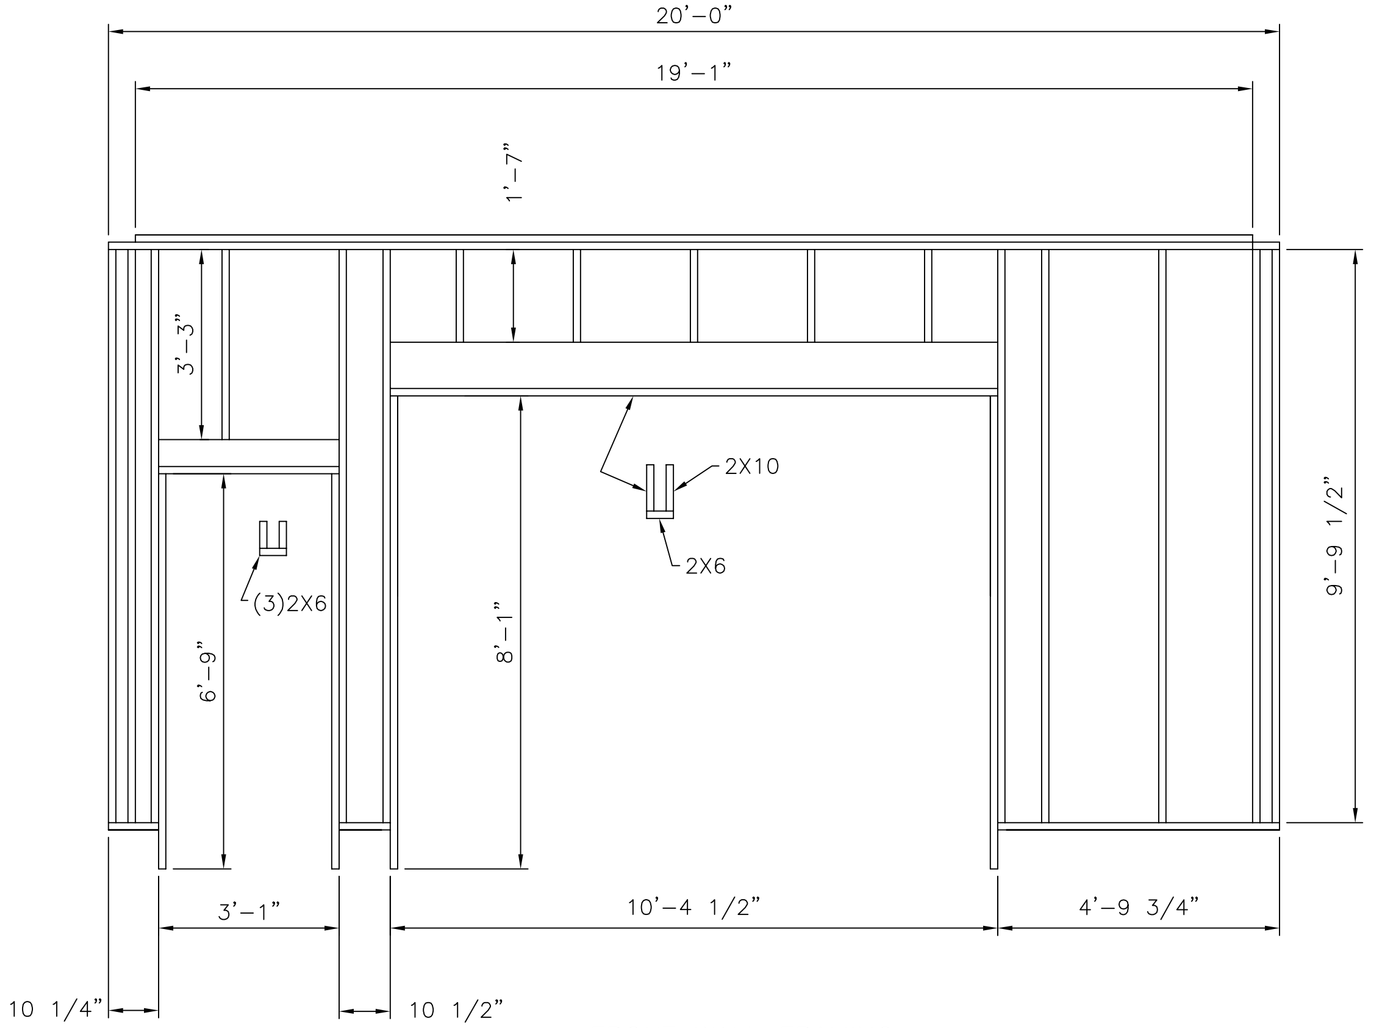

FRONT WALL FRAMING
2X6 CONSTRUCTION

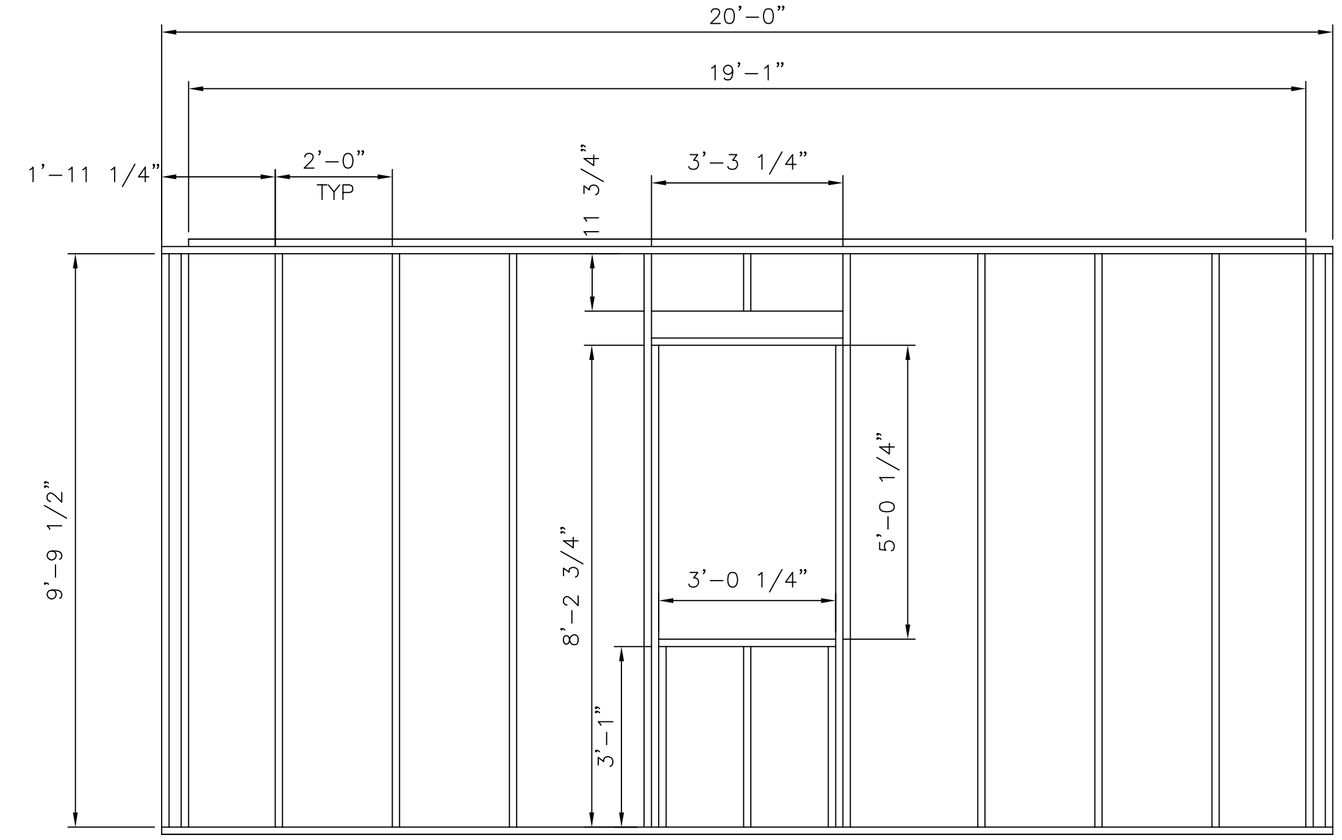

REAR WALL FRAMING
2X6 CONSTRUCTION

FALMOUTH FIRE DEPARTMENT
STORAGE SHED
BUCKNAM RD FALMOUTH
WALL FRAMING

Atlantic Engineering Services Inc.
2 PORTLAND NORTH BUSINESS PARK – FALMOUTH, MAINE 04105

NO.	REVISIONS	MADE BY: / CHKD BY:	DATE

DESIGN: MACMASTER	SCALE: 1/2"=1'
DRAWN: MACMASTER	JOB NO.: 1816-3
APPROVED:	DATE: 4-28-16
DRAWING NO.: D 1816-3	REV.