FALMOUTH TOWN HALL
271 FALMOUTH RD
FALMOUTH ME 04105

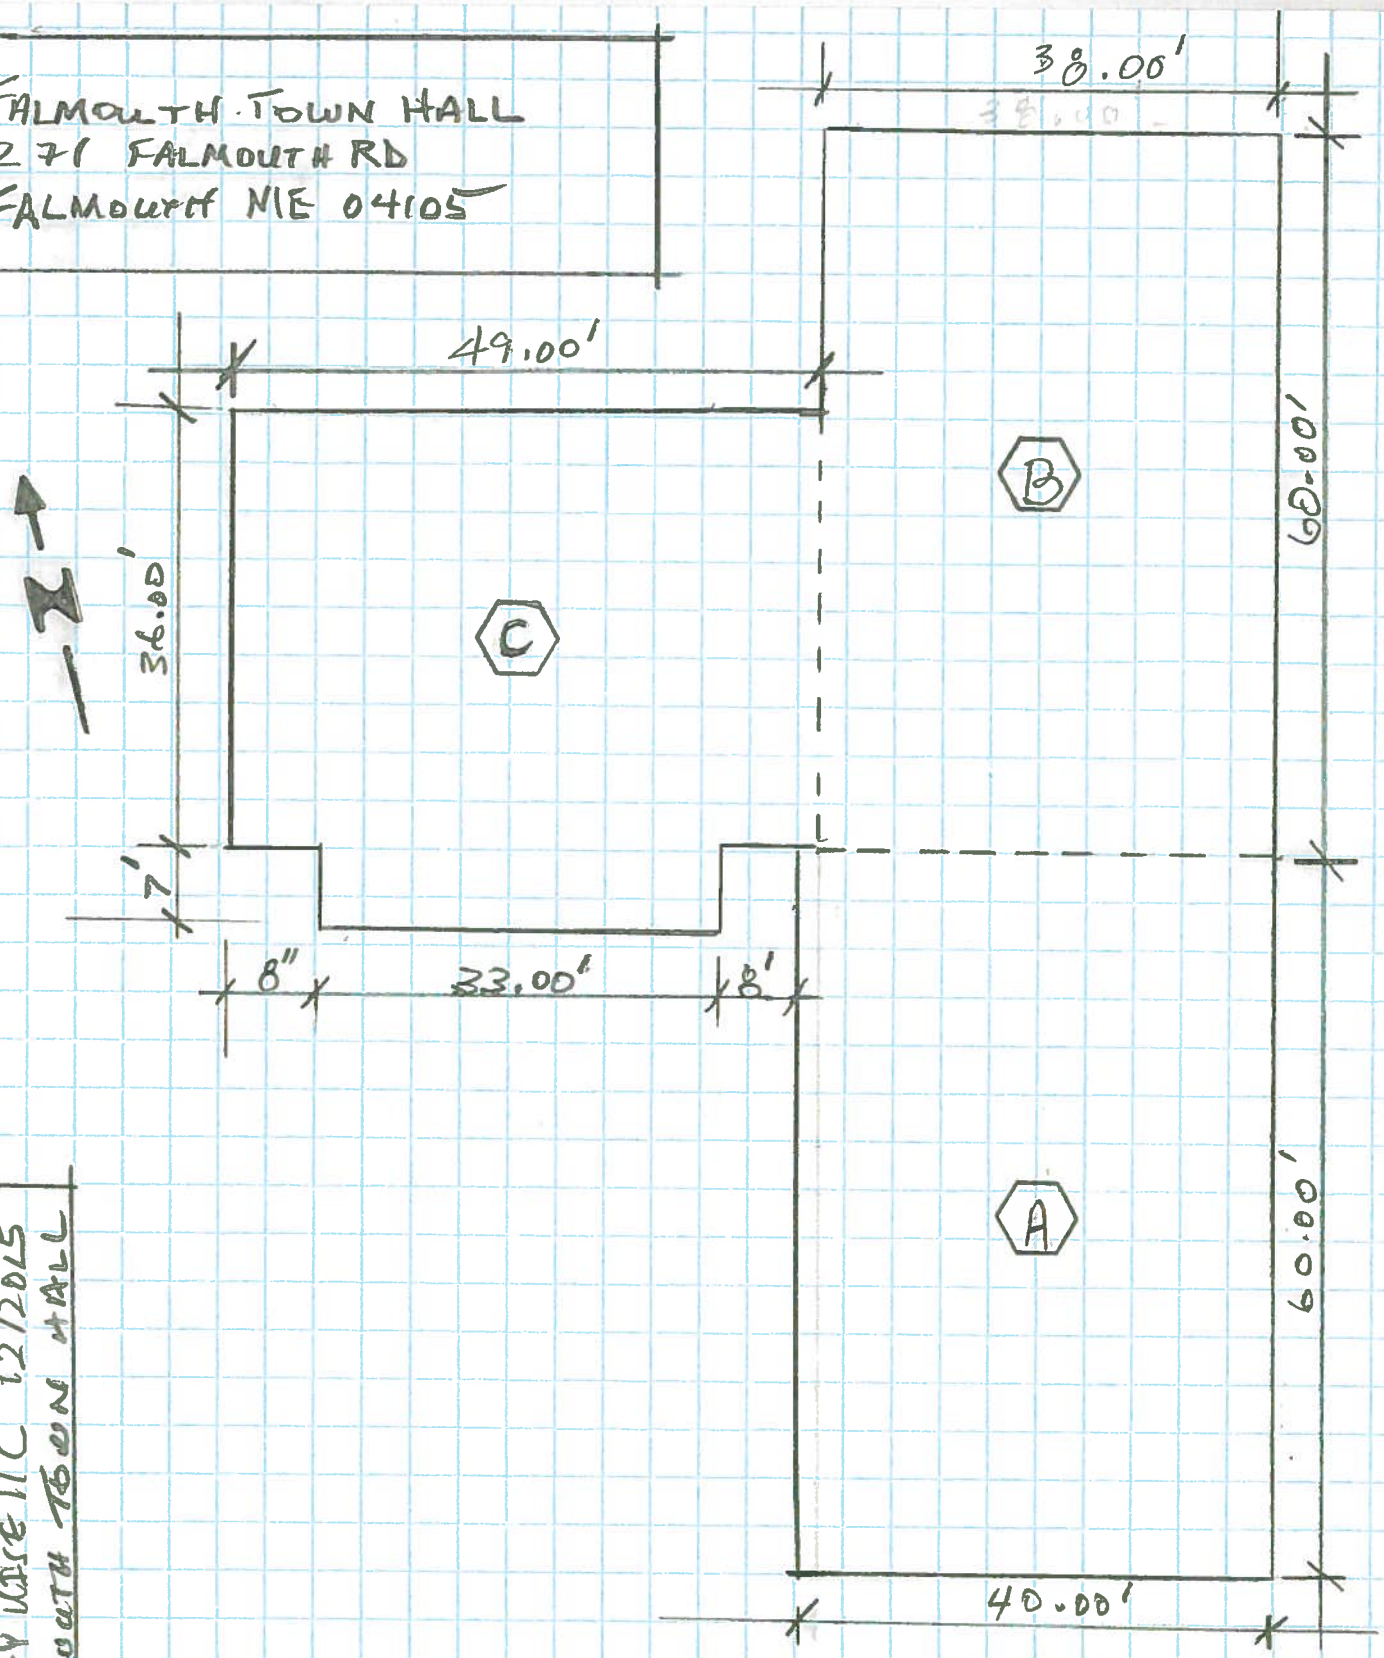

ENERGY WISE LLC 12/2015
FALMOUTH TOWN HALL

PROJECT AREA REFERENCES

R

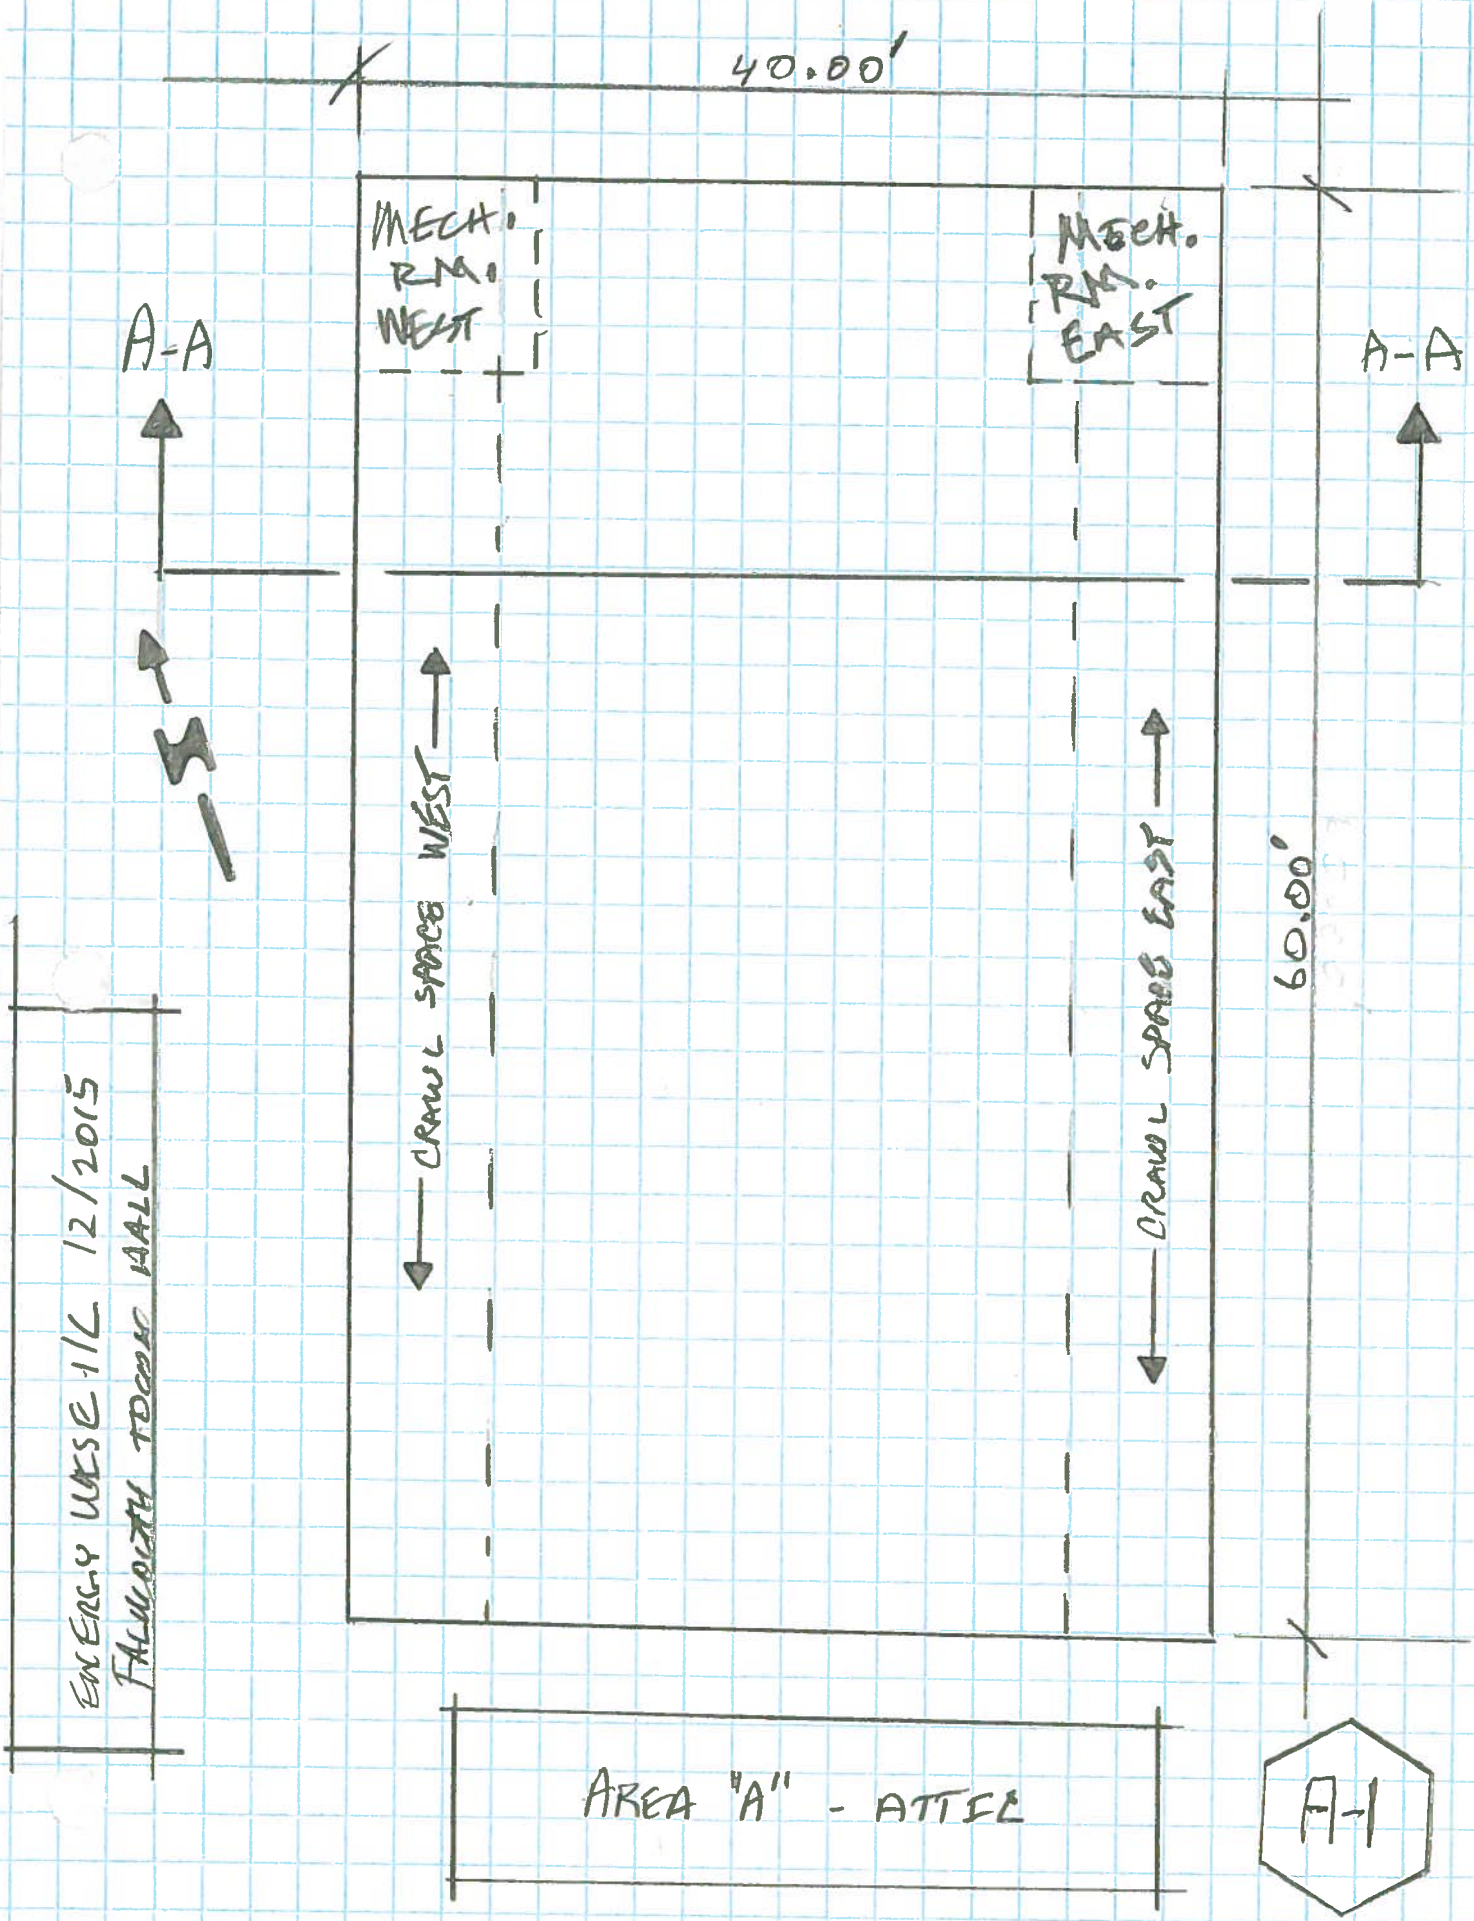
40.00'
MECH. RM. WEST
MECH. RM. EAST
A-A
A-A
CRAWL SPACE WEST
CRAWL SPACE EAST
60.00'
ENERGY WISE LLC 12/2015
FALMOUTH TOWN HALL
AREA "A" - ATTIC
A-1

AREA "A"
SECTION A-A

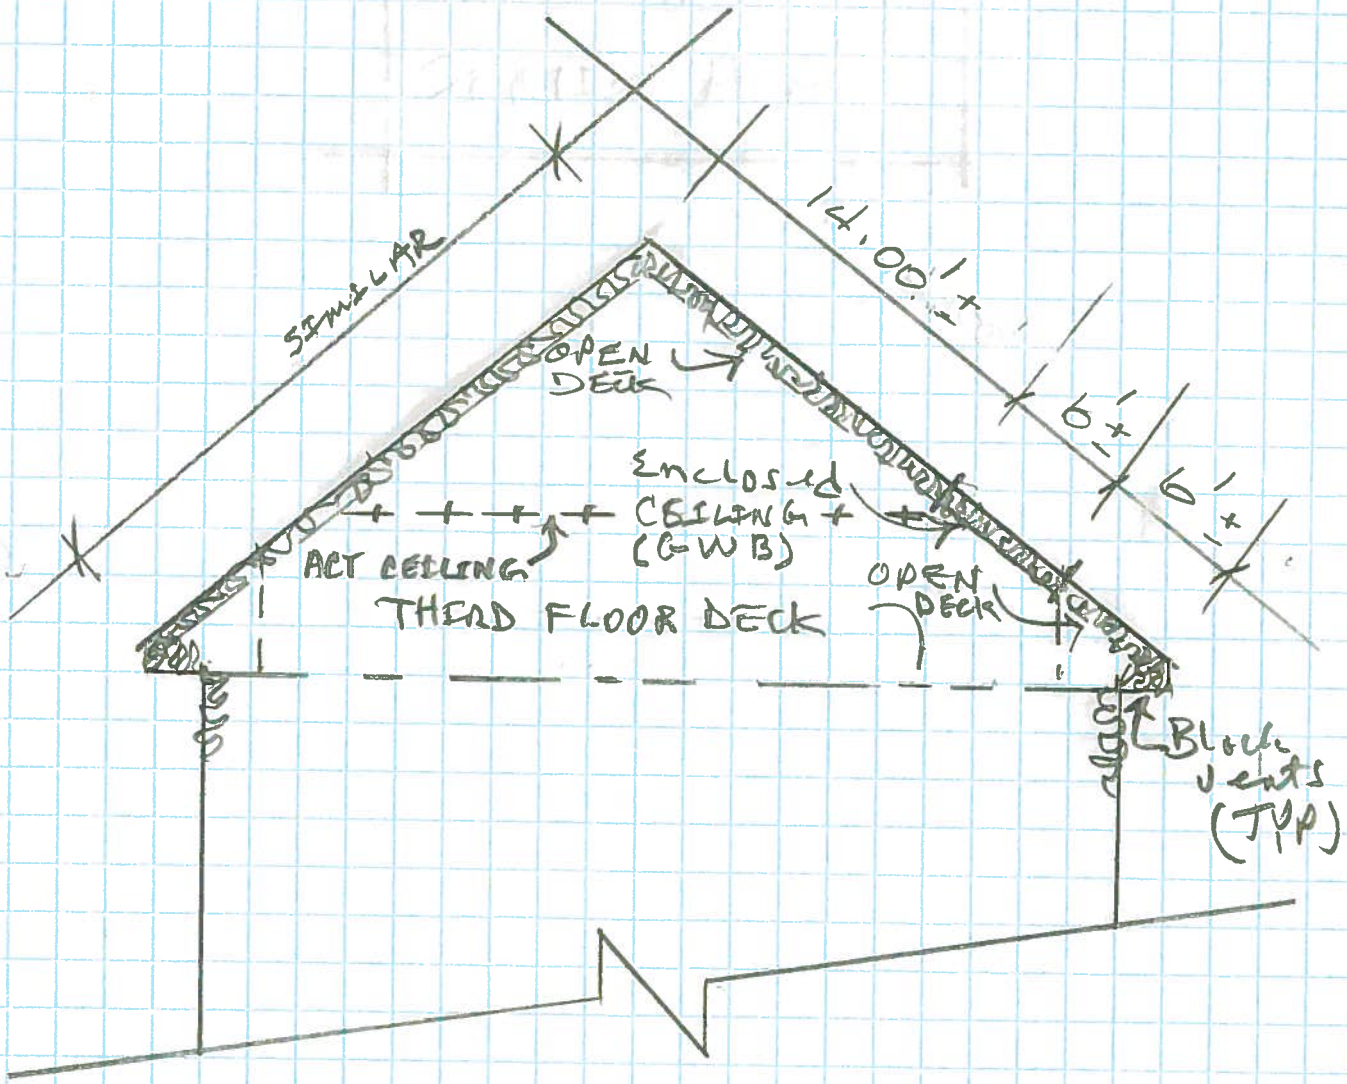

ENERGY WISE LLC
FALMOUTH TOWN HALL
12/2015

A-2

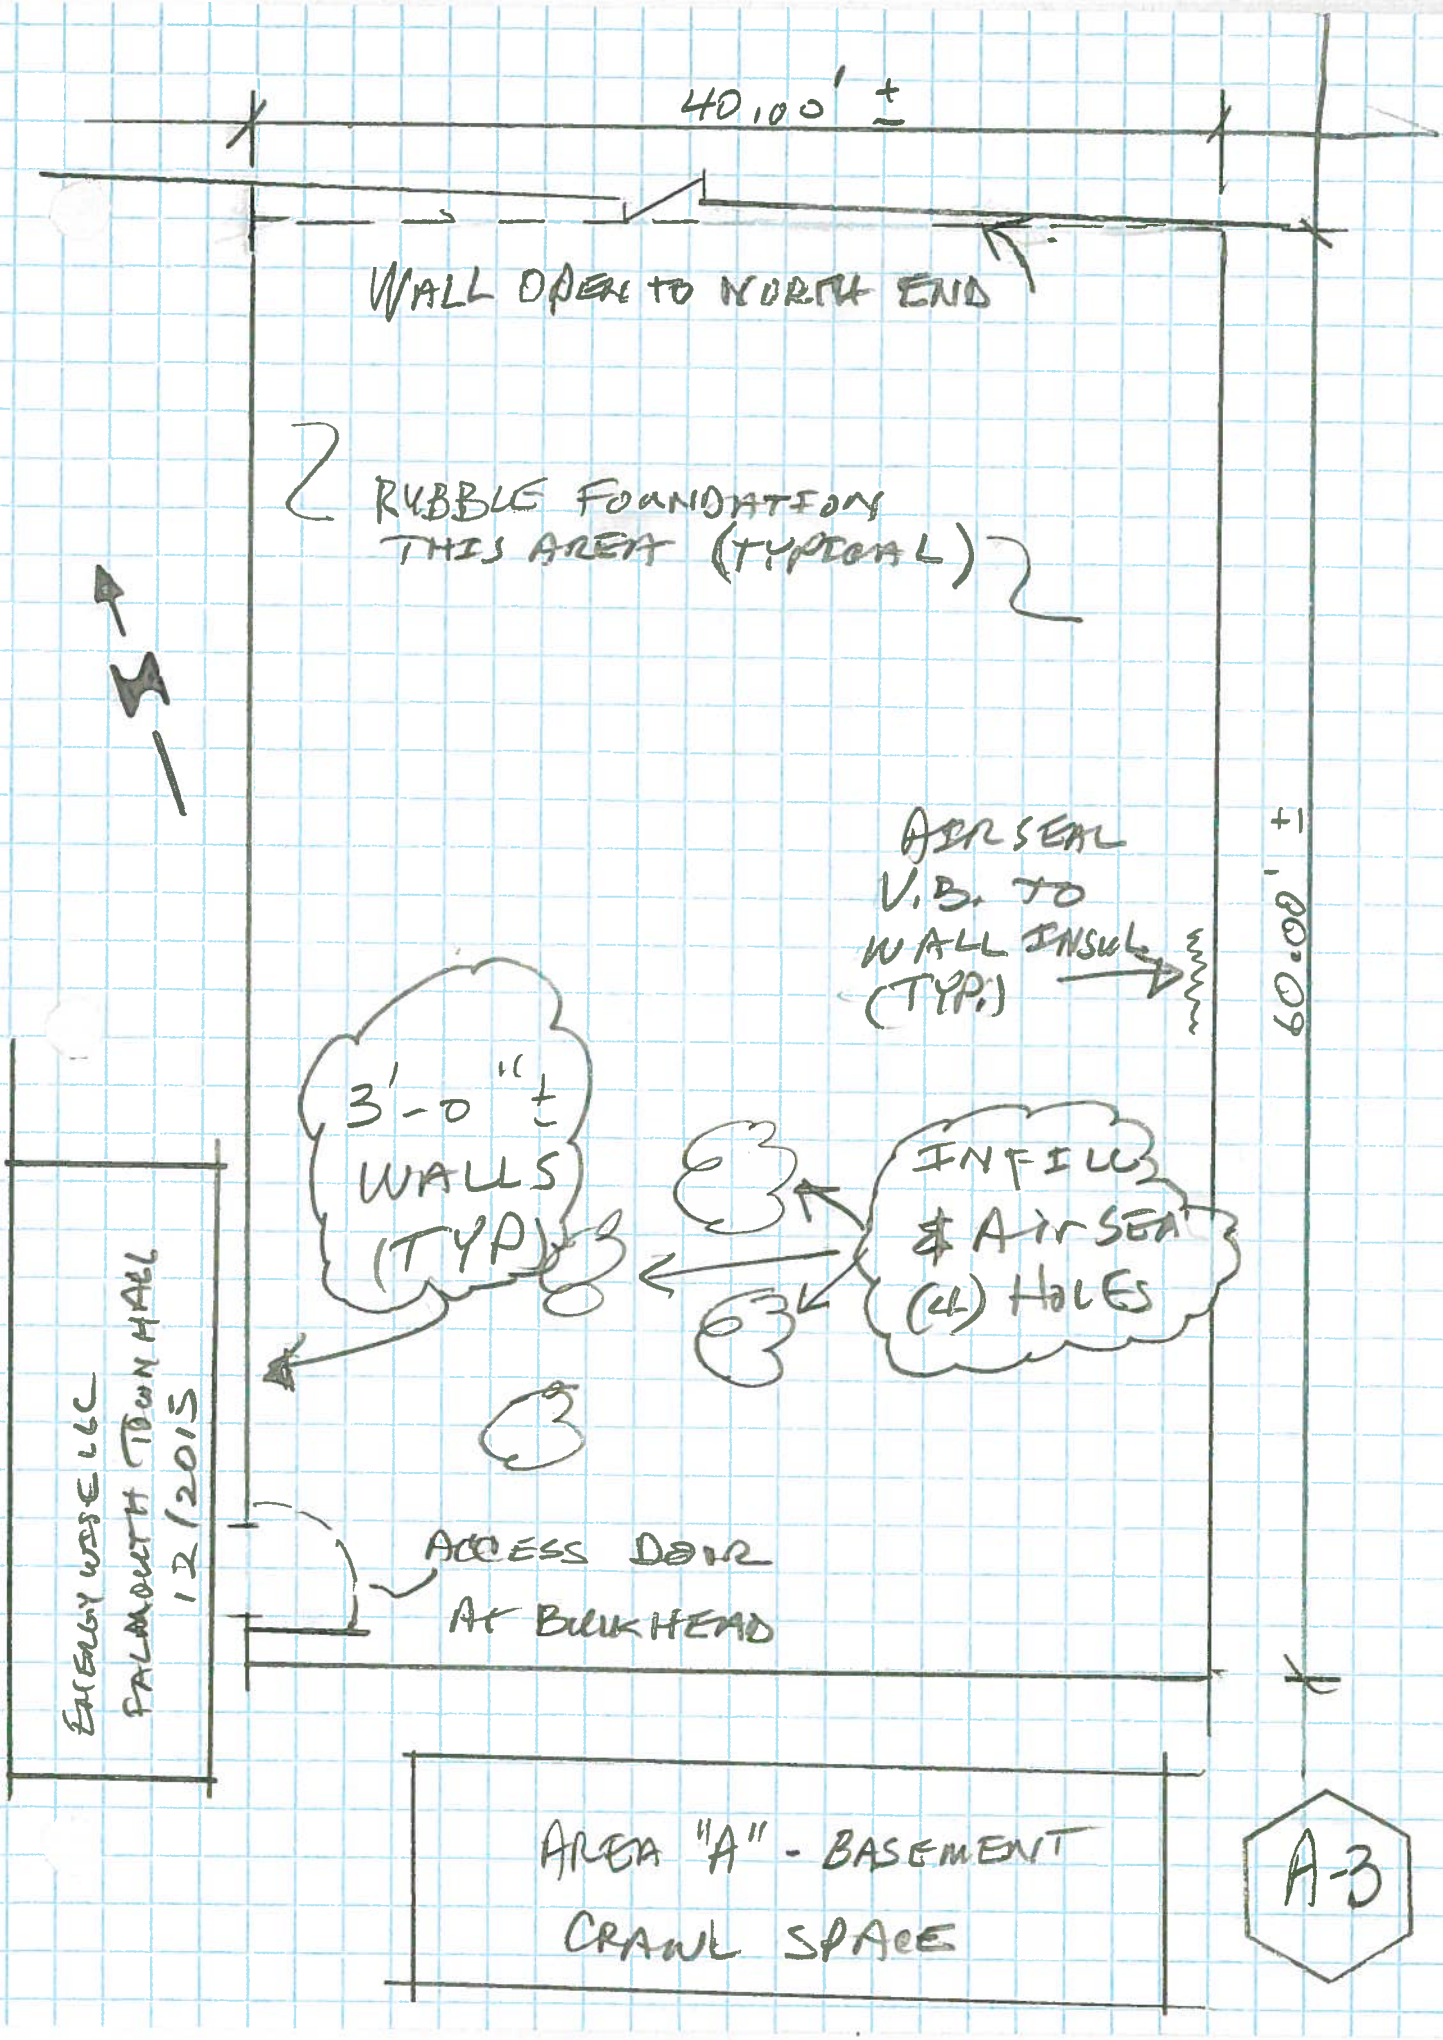
40.00' ±
WALL OPEN TO NORTH END
RUBBLE FOUNDATION
THIS AREA (TYPICAL)
N
AIR SEAL
V.B. TO
WALL INSUL.
(TYP.)
60.00' ±
3'-0" ±
WALLS
(TYP)
INFILL
& AIR SEAL
(4) HOLES
ACCESS DOOR
AT BULKHEAD
ENERGY WISE LLC
FALMOUTH TOWN HALL
12/2015
AREA "A" - BASEMENT
CRAWL SPACE
A-3

ENERGY WISE I/C 12/2015

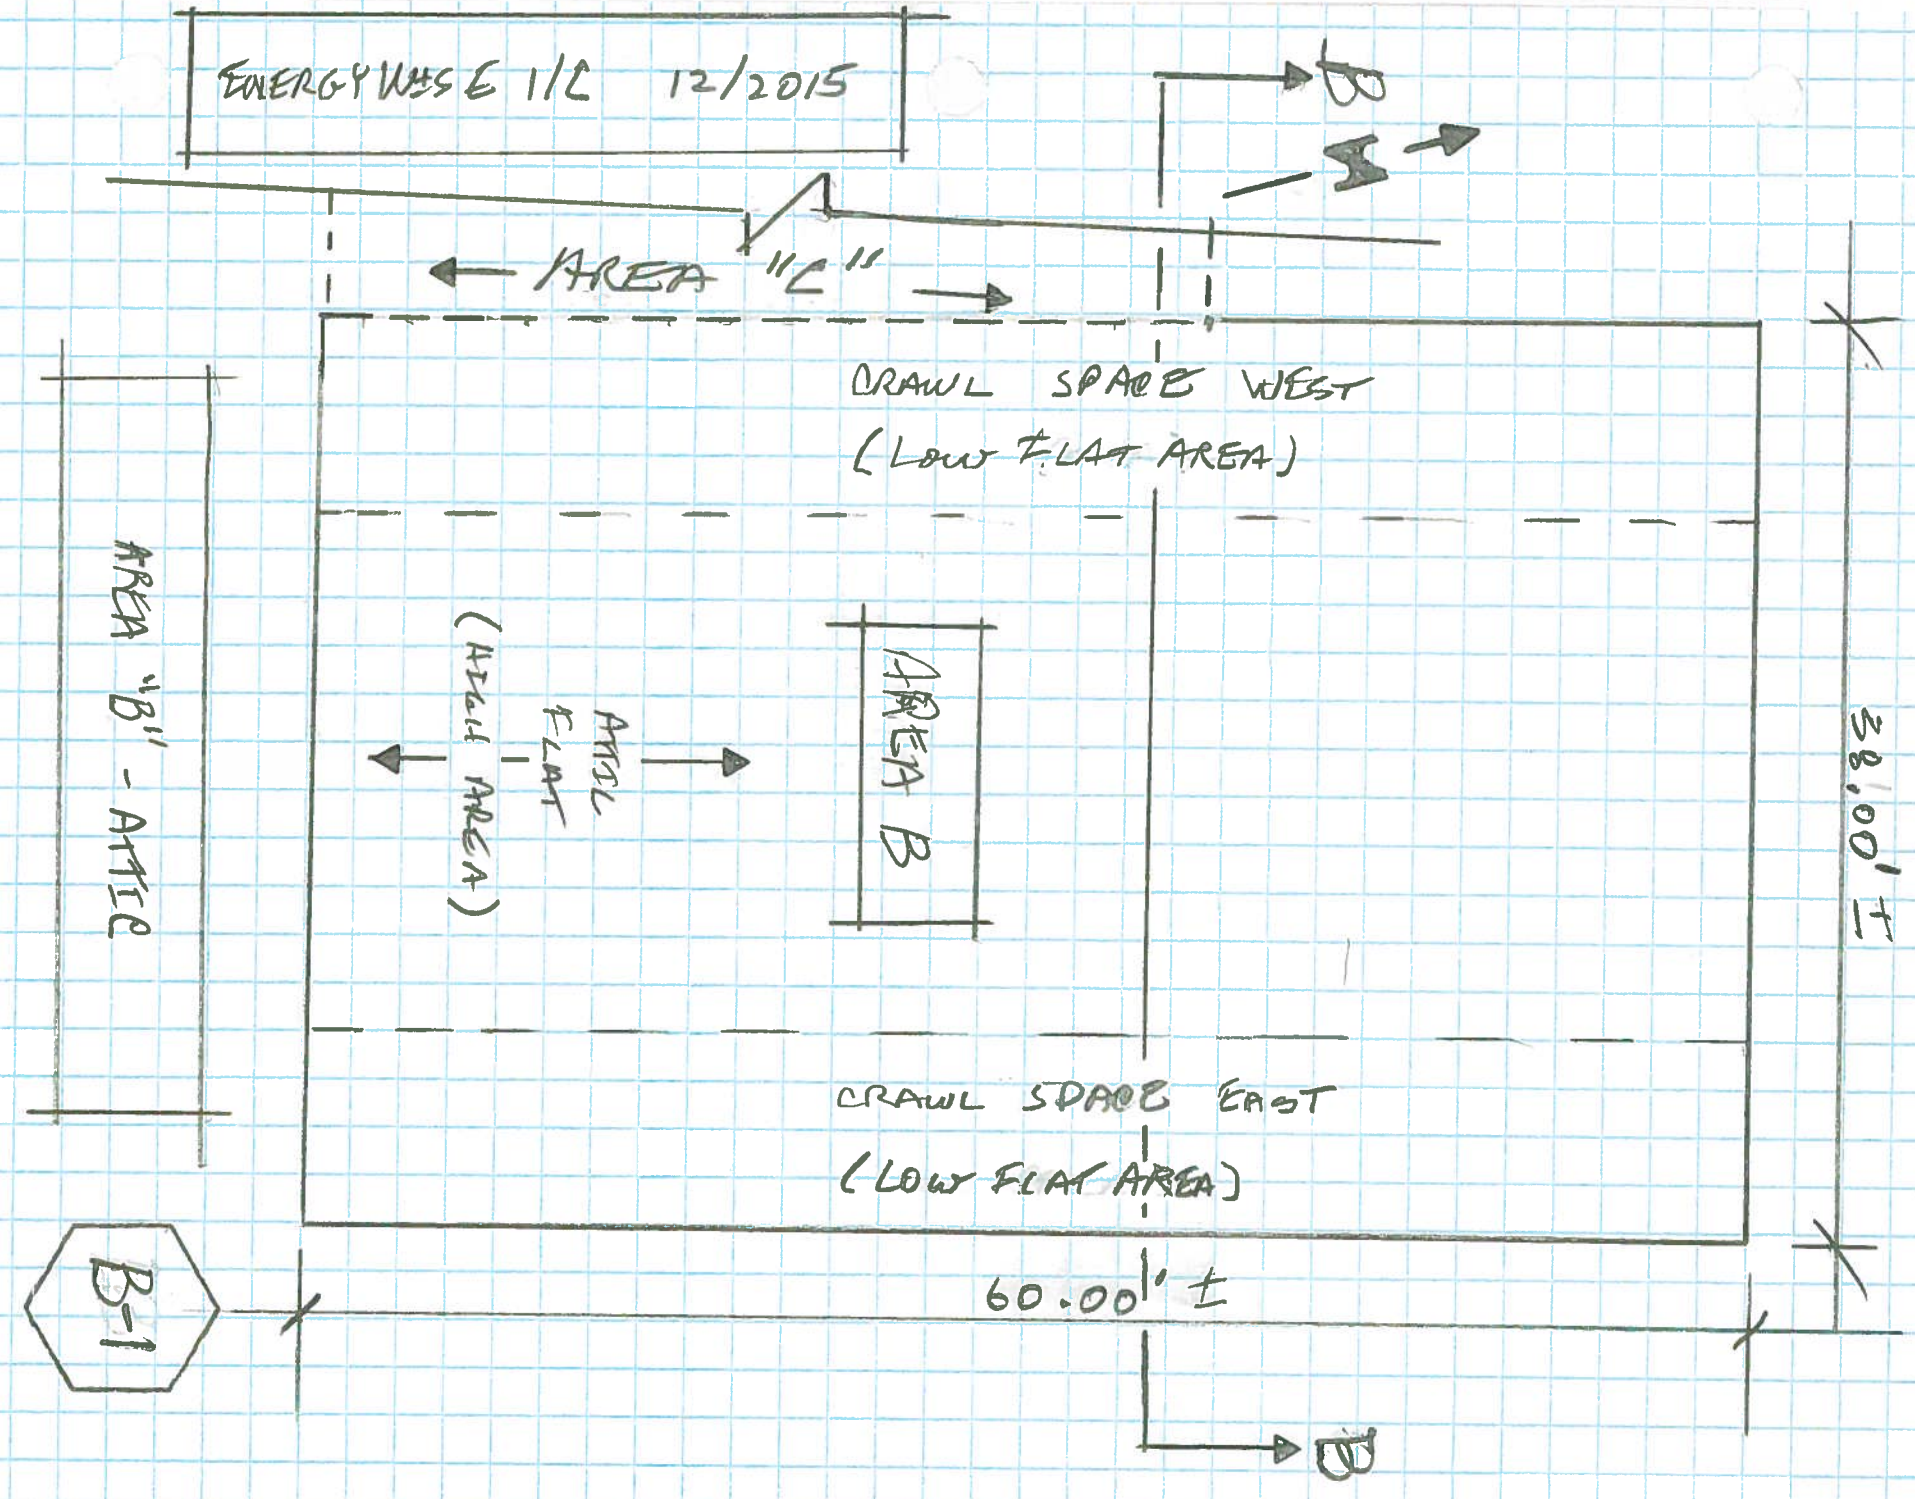

B-1

ENERGY WISE LLC
FALMOUTH TOWNHALL
12/2015

SECTION B-B

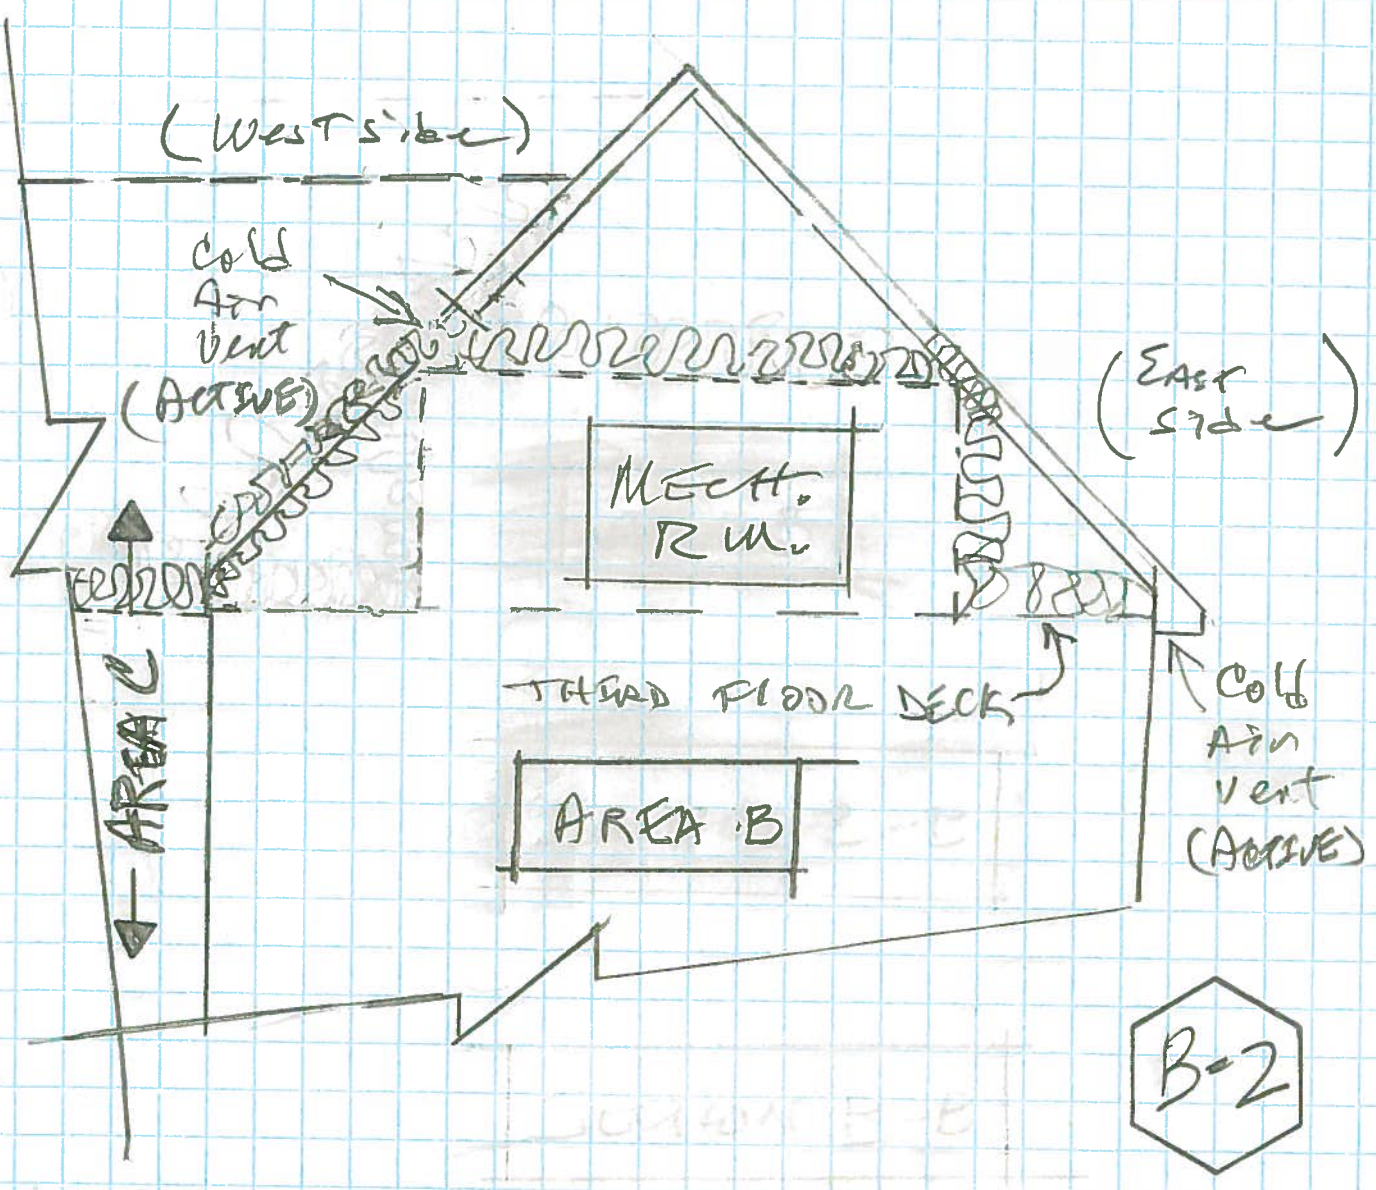

B-2

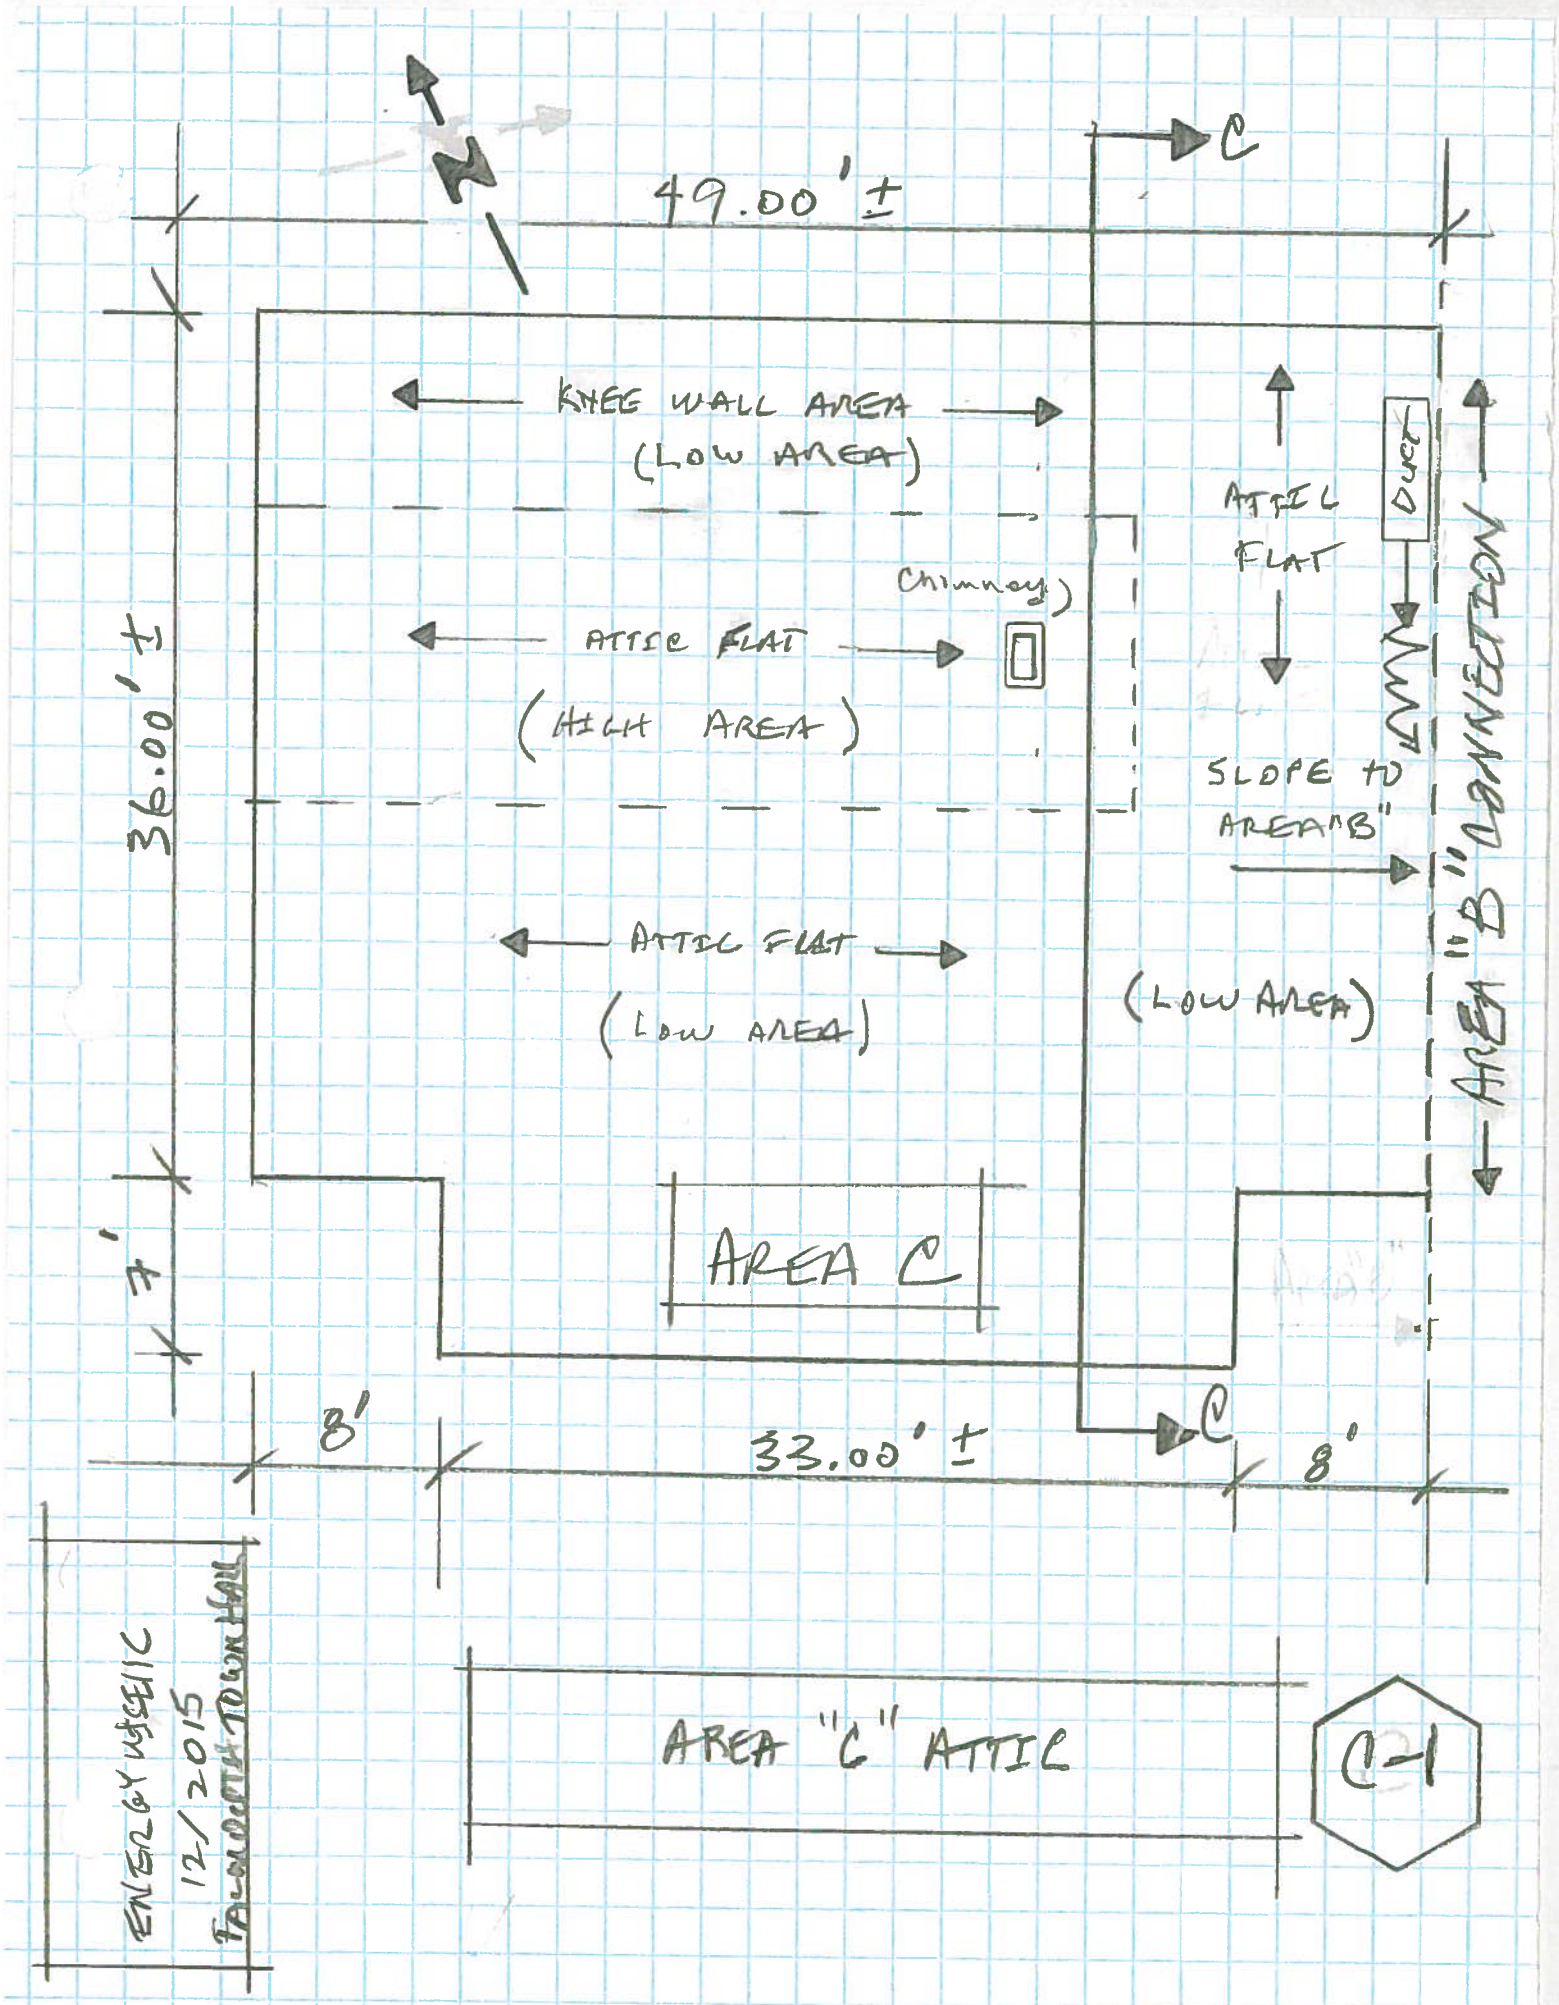

N
49.00' ±
C
KNEE WALL AREA
(LOW AREA)
ATTIC FLAT
DUCT
Chimney
ATTIC FLAT
(HIGH AREA)
SLOPE TO AREA "B"
36.00' ±
ATTIC FLAT
(LOW AREA)
(LOW AREA)
AREA "B" CONNECTION
AREA C
7'
8'
33.00' ±
C
8'
ENERGY WISE INC
12/2015
FALLOCOTH TOWN HALL
AREA "C" ATTIC
C-1

EVERLY WISE LLC
FALMOUTH TOWN HALL
12/2015

SECTION C-C

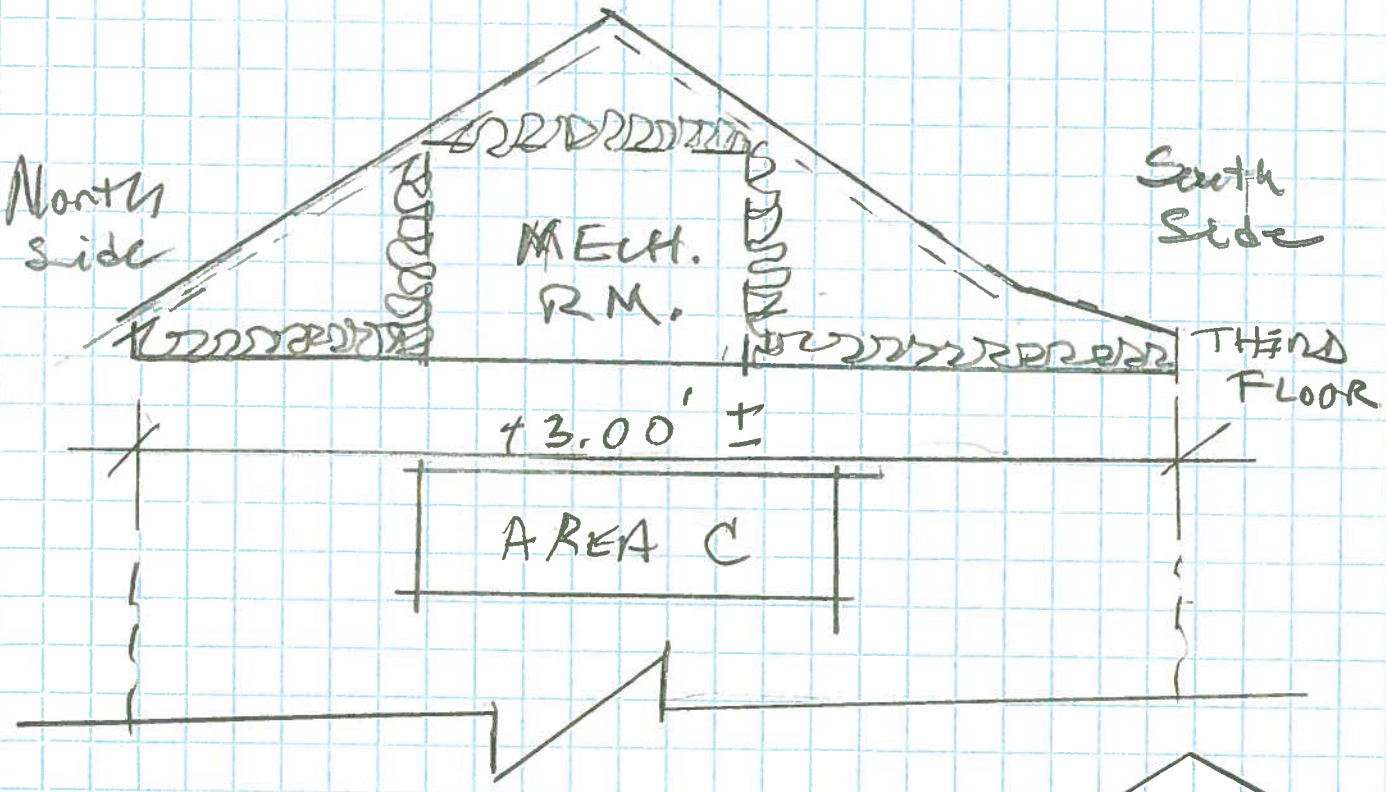

C-2