\\vldata\dept\T\TE\Biketeam\marketing leads\portland maine\bikeped RSA\implementation\PLANS\RTE 1 Falmouth\52326
Falmouth (US 1-Rte88 NB road diet)update 2016 02 25.dwg

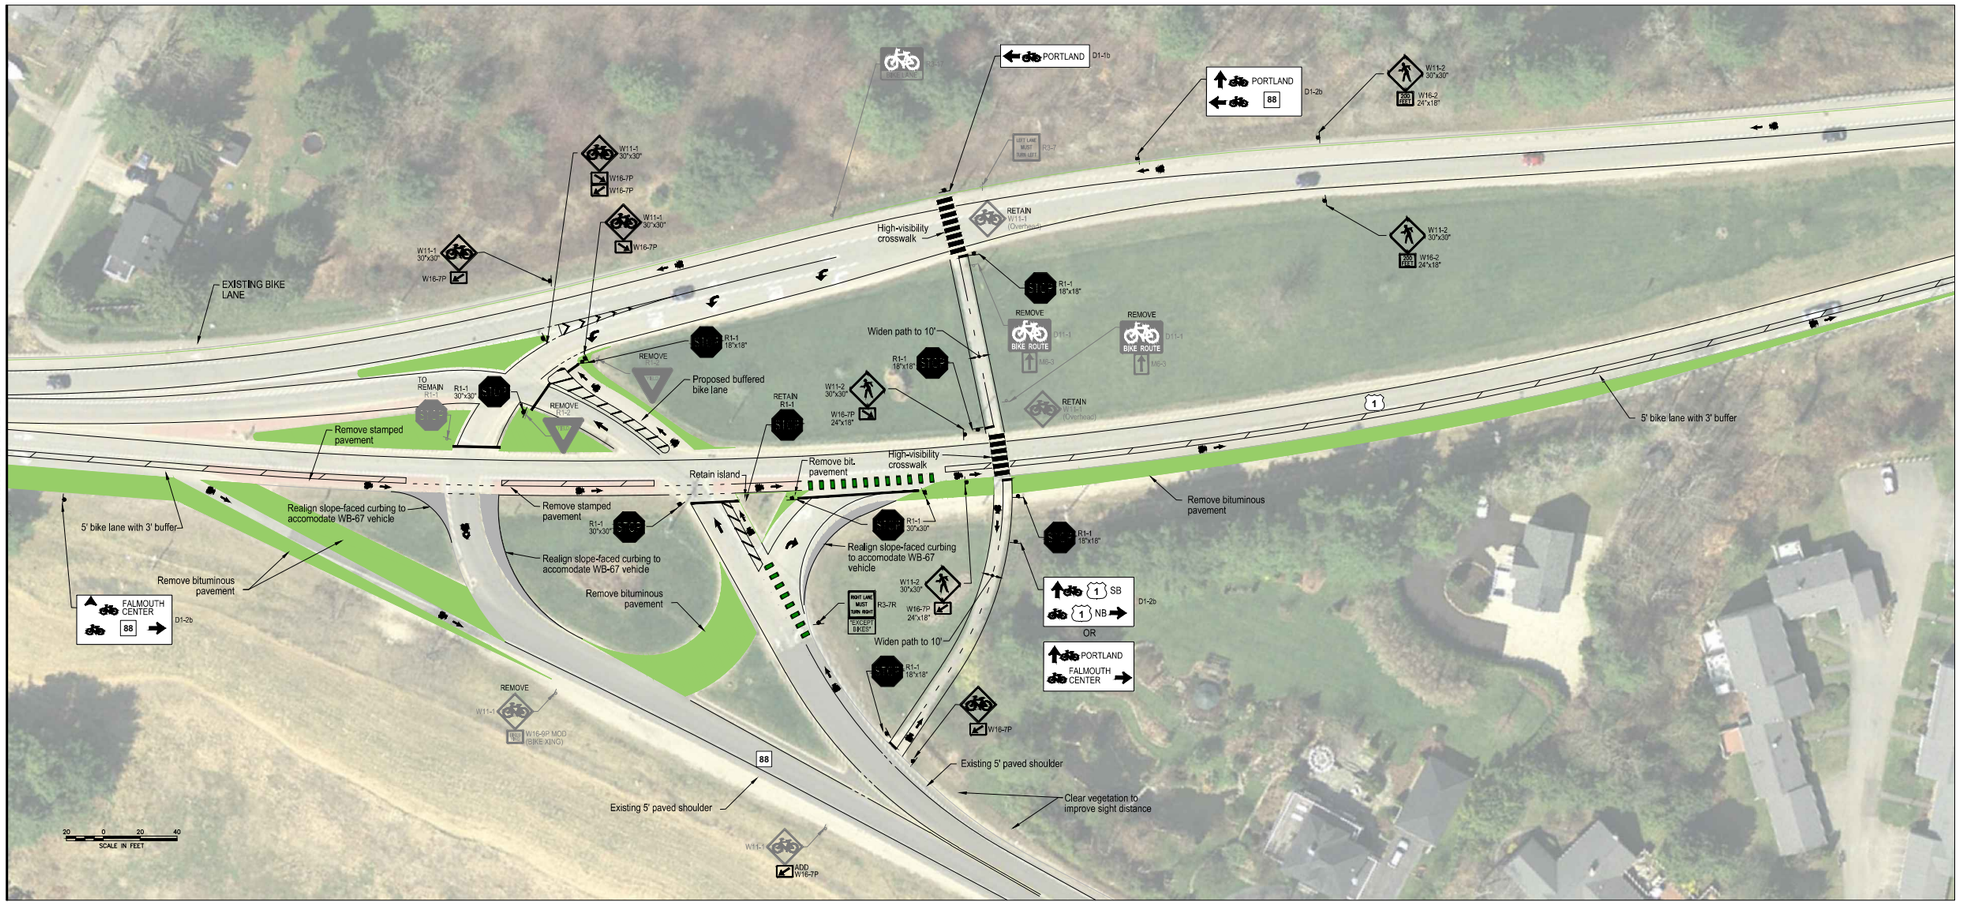

vhb.com
vhb
500 Southborough Drive
Suite 105B
South Portland, ME 04106
207.889.3150

Proposed Bikeway Improvements

Route 1
Falmouth, Maine

No.	Revision	Date	Appvd.

Designed by | Checked by

Issued for: Review
Date: March 4, 2016

Not Approved for Construction

US 1/SR 88 Connection
SINGLE LANE CONFIGURATION

Drawing Number
D-1

Sheet 1 of 1

Project Number
52326.04

Saved Friday, March 04, 2016 5:23:31 PM JMADDEN Plotted Friday, March 04, 2016 5:25:56 PM Madden, Jack