Attachment B

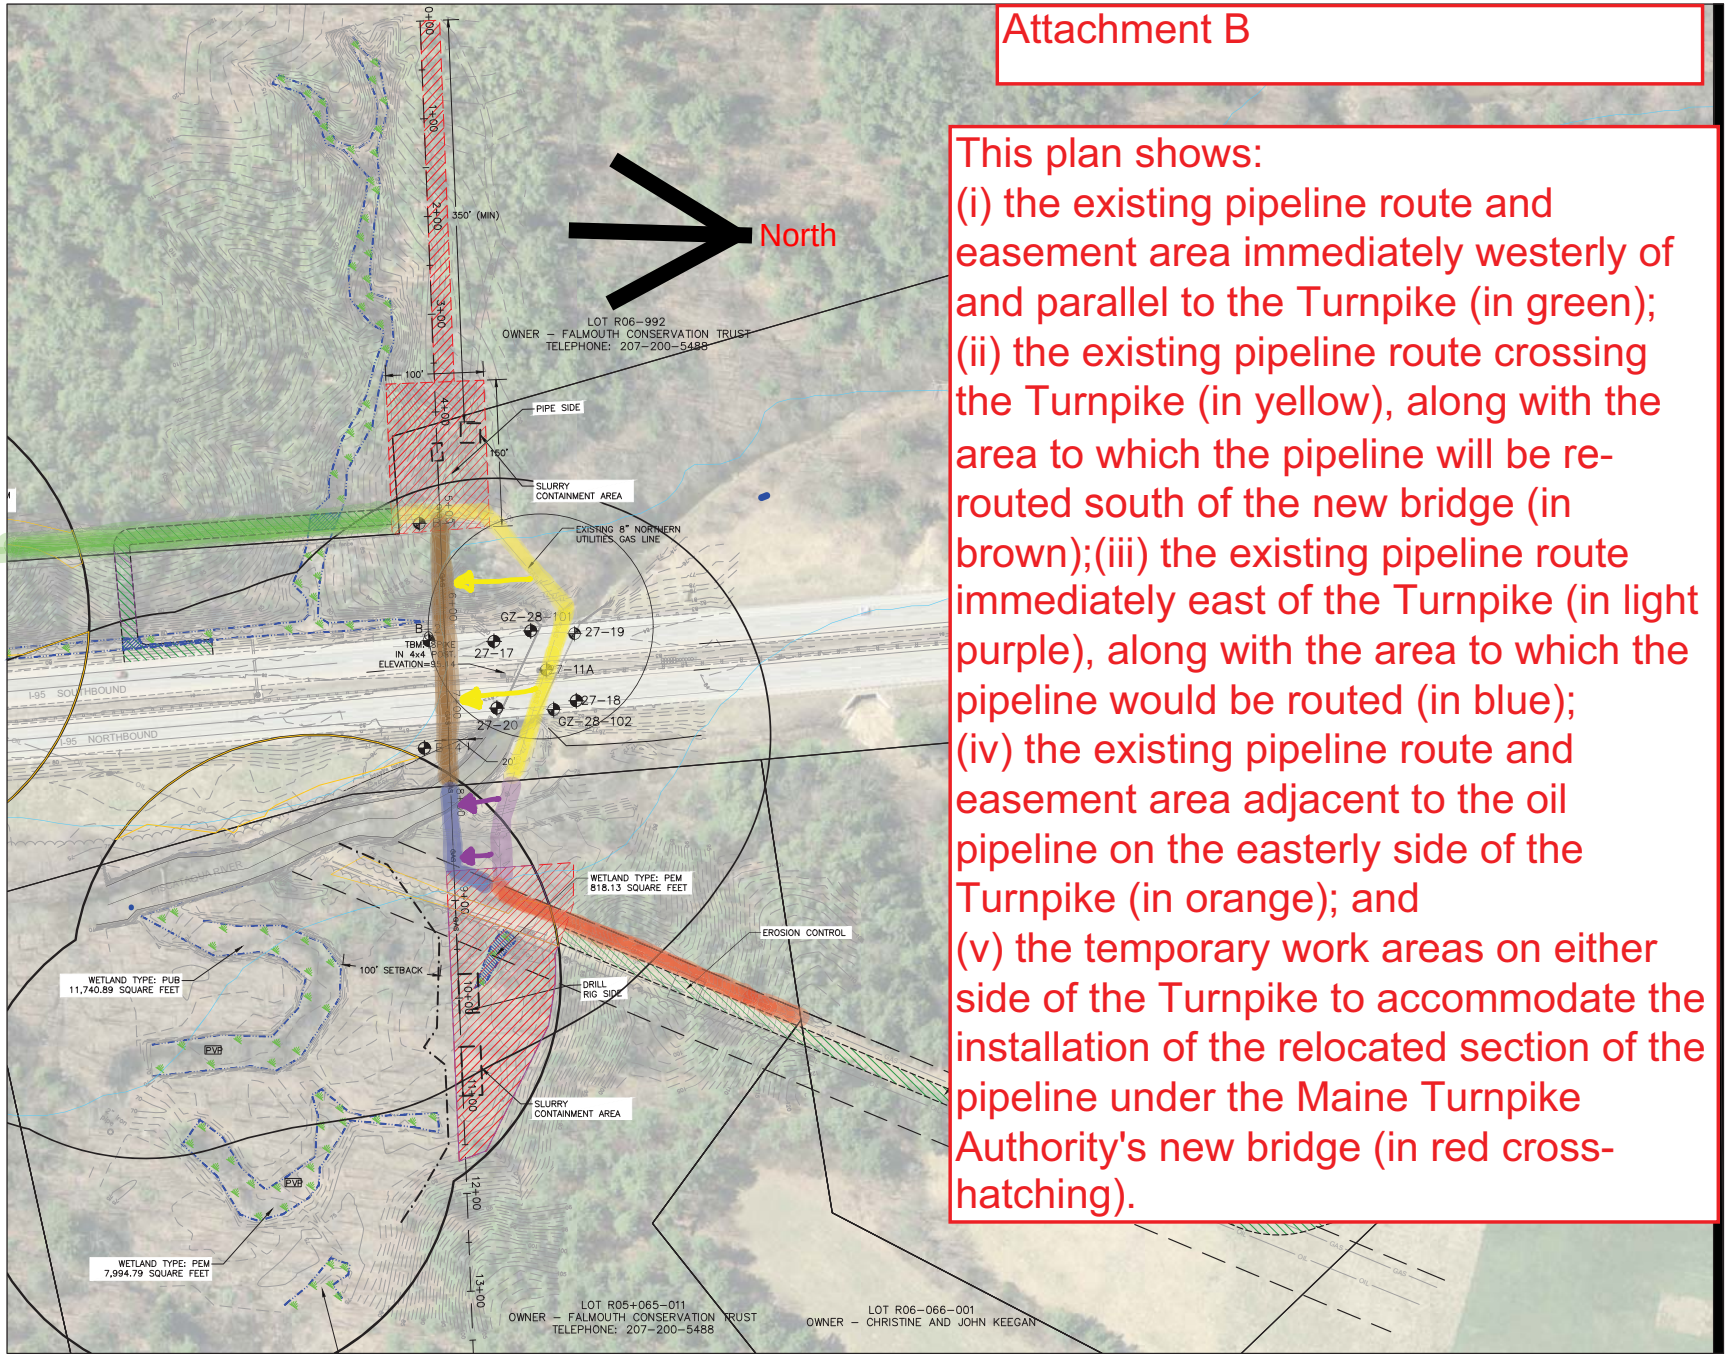

This plan shows:
(i) the existing pipeline route and easement area immediately westerly of and parallel to the Turnpike (in green);
(ii) the existing pipeline route crossing the Turnpike (in yellow), along with the area to which the pipeline will be re-routed south of the new bridge (in brown);(iii) the existing pipeline route immediately east of the Turnpike (in light purple), along with the area to which the pipeline would be routed (in blue);
(iv) the existing pipeline route and easement area adjacent to the oil pipeline on the easterly side of the Turnpike (in orange); and
(v) the temporary work areas on either side of the Turnpike to accommodate the installation of the relocated section of the pipeline under the Maine Turnpike Authority's new bridge (in red cross-hatching).

Stantec

Stantec Consulting Services Inc.
5 Dartmouth Drive, Suite 101
Auburn NH 03032 U.S.A.
Tel. 603.669.8672
Fax. 603.669.7636
www.stantec.com

Copyright Reserved

The Contractor shall verify and be responsible for all dimensions. DO NOT scale the drawing - any errors or omissions shall be reported to Stantec without delay.
The Copyrights to all designs and drawings are the property of Stantec. Reproduction or use for any purpose other than that authorized by Stantec is forbidden.

Consultants

Unitil
Northern Utilities, Inc.

Legend

TEMPORARY WORK AREA

TEMPORARY ACCESS ROUTE

WETLAND IMPACT AREA

Notes

CLEARING AREA = 45,000 SF

WETLAND IMPACT AREA = 2,000 SF

Revision

Issued

File Name: 113391Y.dwg

Permit-Seal

Client/Project

Unitil Service Corporation
325 West Road, Portsmouth, NH

MAINE TURNPIKE / PISCATAQUA RIVER GAS LINE RELOCATION PROJECT
FALMOUTH, MAINE

Title

PRELIMINARY PIPELINE ROUTE

Project No.	Scale	
191711339	1" = 60'	
Drawing No.	Sheet	Revision
XX	X of XX	0