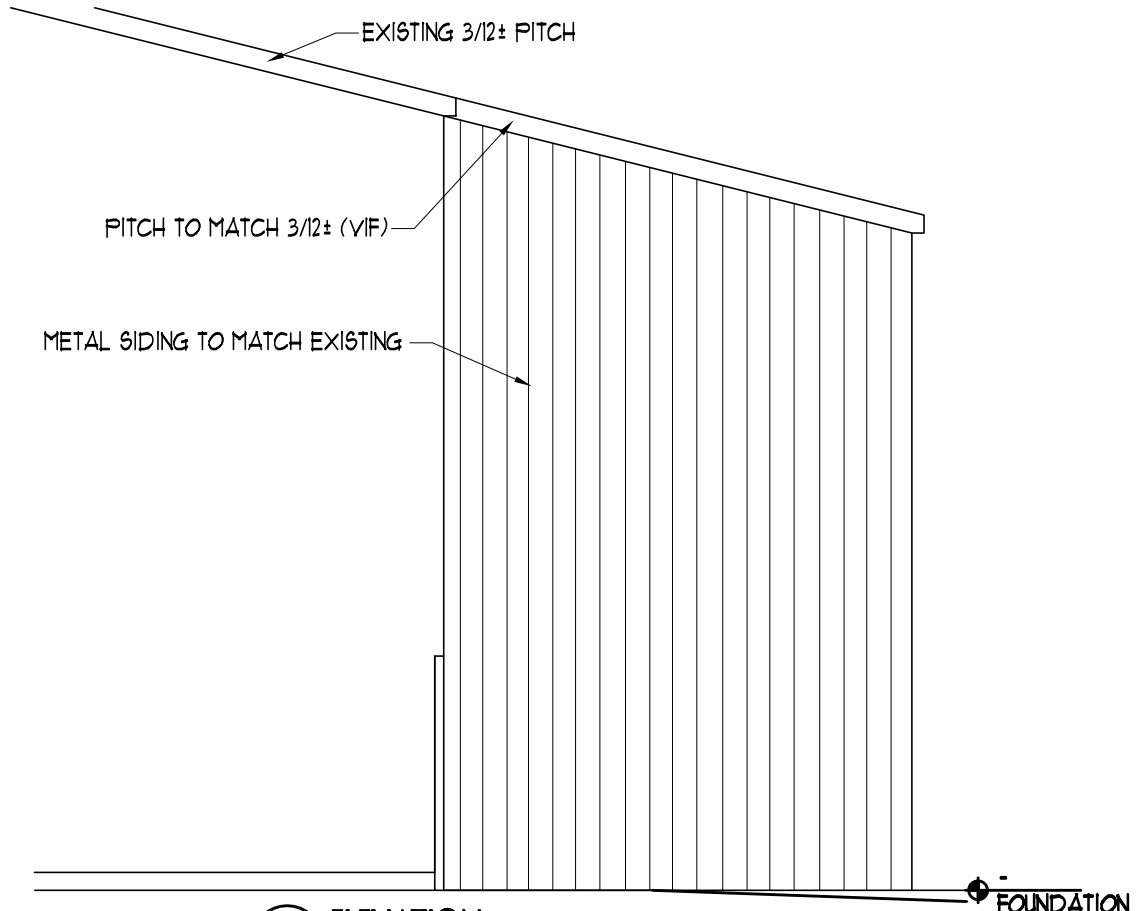

3 ELEVATION
Ø 2'-8" SCALE: 3/8"=1'-Ø"

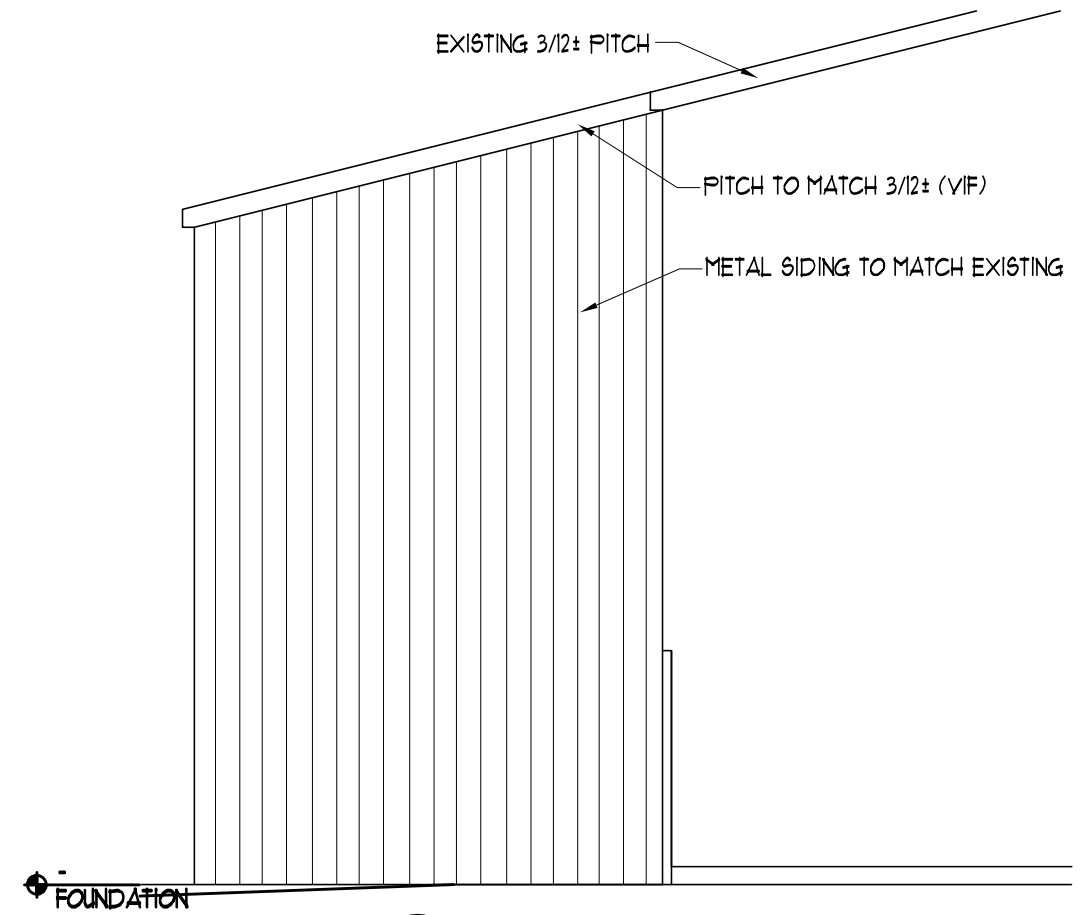

2 ELEVATION
Ø 2'-8" SCALE: 3/8"=1'-Ø"

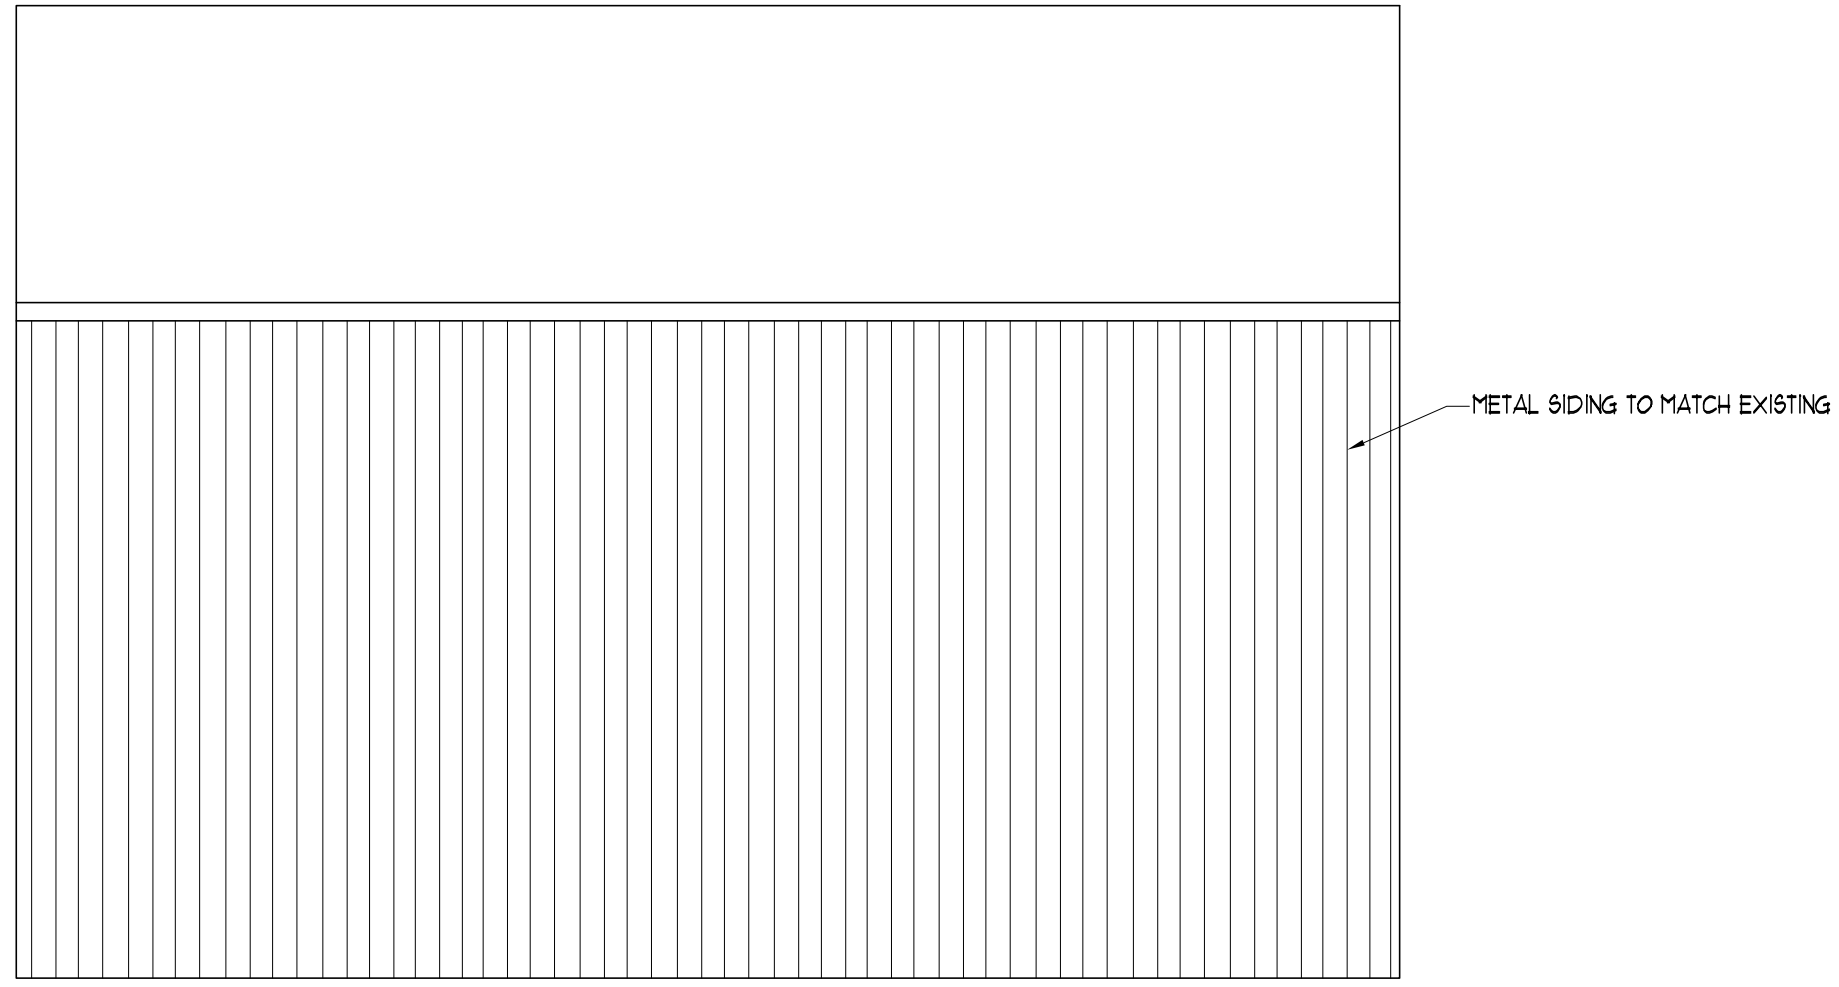

1 ELEVATION
Ø 2'-8" SCALE: 3/8"=1'-Ø"

65 NEWBURY STREET
PORTLAND, ME 04101
207.761.9000
info@portcityarch.com
WWW.PORTCITYARCH.COM

REVISIONS

No.	Description	Date
-	-	-

FALMOUTH, MAINE

GIRLS VARSITY LOCKERS

Date	May 12, 2015
Drawn by	SM
Checked by	ACH
Scale	AS NOTED