FALMOUTH GIRLS HOCKEY LOCKER ROOM EXPANSION

Falmouth, Maine

DRAWING LIST

DWG NUM	DRAWING TITLE	CHECK SET 11/17			
T-1.1	TITLE SHEET	●			
A-0.1	OVERALL SITE PLAN	●			
A-0.2	SITE PLAN	●			
A-1.1	FIRST FLOOR PLAN	●			
A-2.1	EXTERIOR ELEVATIONS	●			

PROJECT CONTACTS

ARCHITECT:
PORT CITY ARCHITECTURE, PA
65 NEWBURY STREET
PORTLAND, ME 04101
TEL: (207) 761-9000
CONTACT: ANDY HYLAND
E-MAIL: ANDY@PORTCITYARCH.COM

LEGEND

- DETAIL NUMBER / SHEET WHERE DETAIL IS DRAWN / SHEET WHERE DETAIL IS TAKEN
- INDICATES BUILDING SECTION OR BUILDING ELEVATION / BUILDING SECTION LETTER / SHEET WHERE BUILDING SECTION IS DRAWN / SHEET WHERE BUILDING SECTION IS TAKEN
- INTERIOR ELEVATION NUMBER / SHEET WHERE ELEVATION IS DRAWN
- DEMO WALL FINISH
- EXISTING EXTERIOR WALL
- EXISTING WALL TO BE REMOVED
- EXISTING INTERIOR WALL
- LOBBY 101 — ROOM NAME AND NUMBER
- A — KEY NOTE
- 101 — DOOR NUMBER
- A — COLUMN GRID LINE
- ELEVATION TARGET
- 1A — WALL TYPE
- A — WINDOW TYPE

GENERAL NOTES

1. ALL MATERIALS, COMPONENTS, AND WORK ARE NEW AND SHALL BE PROVIDED IN THIS CONTRACT BY THE CONTRACTOR UNLESS NOTED OTHERWISE.
2. ALL WORK INCLUDED IN THIS CONTRACT SHALL CONFORM TO ALL STATE, NATIONAL AND OTHER CODES AND ORDINANCES WHICH APPLY TO THIS PROJECT.
3. IT IS THE INTENT AND MEANING OF THESE DRAWINGS THAT THE CONTRACTOR AND EACH SUBCONTRACTOR PROVIDE ALL LABOR, MATERIALS, TRANSPORTATION, SUPPLIES, EQUIPMENT, ETC. TO OBTAIN A COMPLETE JOB TO INDUSTRY STANDARD IN A PROFESSIONAL WORKMANLIKE MANNER.
4. THE CONTRACTOR SHALL FIELD VERIFY ALL EXISTING CONDITIONS AND REPORT ANY DISCREPANCY(IES) IMMEDIATELY TO THE ARCHITECT.
5. AT THE END OF EACH WORKING DAY, THE CONSTRUCTION SITE SHALL BE LEFT IN A NEAT AND CLEAN MANNER.
6. THE CONTRACTOR SHALL BE RESPONSIBLE FOR OBTAINING ALL PERMITS WHICH ARE REQUIRED FOR THE SATISFACTORY COMPLETION OF THE WORK AND FOR PAYING ALL FEES, HOOK UP CHARGES, ETC. (STATE FIRE MARSHAL PERMIT BY OWNER)
7. THE CONTRACTOR SHALL OBTAIN APPROVAL FROM THE OWNER FOR THE SEQUENCE AND TIMING OF OPERATIONS PRIOR TO COMMENCING WORK. AREAS FOR STAGING ETC. MUST BE APPROVED BY THE OWNER.
8. THE CONTRACTOR SHALL DISPOSE OF AND / OR RECYCLE ANY CONSTRUCTION DEBRIS FROM THE PROJECT SITE AS REQUIRED BY THE STATE. THE CONTRACTOR SHALL BE RESPONSIBLE FOR OBTAINING DISPOSAL PERMITS WHICH ARE REQUIRED. CONSTRUCTION DEBRIS FROM THE PROJECT SITE SHALL BE DISPOSED OF IN A STATE APPROVED LANDFILL.
9. ROOM NUMBERS ON THE DRAWING ARE FOR COORDINATION PURPOSES AND DO NOT NECESSARILY CORRESPOND TO ACTUAL ROOM NUMBERS.
10. DUTY OF COOPERATION: RELEASE OF THESE PLANS CONTEMPLATES FURTHER COOPERATION AMONG THE OWNER, THE CONTRACTOR, THE ARCHITECT AND HIS CONSULTANTS. DESIGN AND CONSTRUCTION ARE COMPLEX. ALTHOUGH THE ARCHITECT AND HIS CONSULTANTS HAVE PERFORMED THEIR SERVICES WITH DUE CARE AND DILIGENCE, THEY CANNOT GUARANTEE PERFECTION. COMMUNICATION IS IMPERFECT, AND EVERY CONTINGENCY CANNOT BE ANTICIPATED. ANY AMBIGUITY OR DISCREPANCY DISCOVERED BY THE USE OF THESE PLANS SHALL BE REPORTED IMMEDIATELY TO THE OWNER. FAILURE TO NOTIFY THE OWNER COMPOUNDS MISUNDERSTANDING AND MAY INCREASE CONSTRUCTION COSTS. A FAILURE TO COOPERATE BY A SIMPLE NOTICE TO THE OWNER SHALL RELIEVE THE OWNER AND THE ARCHITECT FROM RESPONSIBILITY FROM ALL COSTS.
11. THESE DRAWINGS DO NOT INCLUDE THE NECESSARY COMPONENTS FOR CONSTRUCTION SAFETY. THE GENERAL CONTRACTOR SHALL PROVIDE FOR THE SAFETY, CARE OF UTILITIES AND ADJACENT PROPERTIES DURING CONSTRUCTION, AND SHALL COMPLY WITH STATE AND FEDERAL SAFETY REGULATIONS.
12. ALL MATERIALS AND WORK SHALL BE GUARANTEED FOR A MINIMUM OF ONE YEAR FROM THE DATE OF FINAL PAYMENT.
13. ALL DOORS SHOULD HAVE ADA COMPLIANT LEVER HANDLES.

TYPICAL ABBREVIATIONS

&	AND
ANG	ANGLE
@	AT
ADA	AMERICAN DISABILITIES ACT
ADJ	ADJUST OR ADJANCENT
AFF	ABOVE FINISH FLOOR
ALUM	ALUMINUM
ARCH	ARCHITECT OR ARCHITECTURAL
AVG	AVERAGE
BD	BOARD
BLDG	BUILDING
BLKG	BLOCKING
BM	BEAM
BO	BOTTOM OF
℄	CENTER LINE
CAB	CABINET
CLG	CEILING
CLR	CLEAR
CMU	CONCRETE MASONRY UNIT
CNTR	COUNTER
COL	COLUMN
CONC	CONCRETE
CONT	CONTINUOUS
COORD	COORDINATE
COR	CORNER
CPT	CARPET
CW	COLD WATER
DBL	DOUBLE
DEG	DEGREE
DHW	DOMESTIC HOT WATER
DIA	DIAMETER
DIM	DIMENSION
DN	DOWN
DR	DOOR
DS	DOWN SPOUT
DW	DISH WASHER
DWG	DRAWING
E	EAST
EA	EACH
EJ	EXPANSION JOINT
ELEC	ELECTRIC
ELEV	ELEVATION
EMP	EMPLOYEE
ENCL	ENCLOSE
ENT	ENTRY or ENTRANCE
EQ	EQUAL
EQUIP	EQUIPMENT
EWC	ELECTRIC WATER COOLER
EXH	EXHAUST
EXIST	EXISTING
EXP	EXPANSION
EXT	EXTERIOR
FBO	FURNISHED BY OWNER
FDN	FOUNDATION
FF	FINISH FLOOR
FFE	FINISH FLOOR ELEVATION
FIN	FINISH
FIXT	FIXTURE
FLG	FLOORING
FLR	FLOOR
FLUOR	FLUORESCENT
FT	FOOT or FEET
GA	GAUGE
GALV	GALVANIZED
GC	GENERAL CONTRACTOR
GL	GLASS
GWB	GYPSUM WALL BOARD
HGT	HEIGHT
HM	HOLLOW METAL
HORIZ	HORIZONTAL
HR	HOUR
HVAC	HEATING, VENTILATION & AIR CONDITION
IBC	INSTALLED BY CONTRACTOR
IN	INCHES
INSUL	INSULATION
INT	INTERIOR
JT	JOINT
LAM	LAMINATED
LB	POUNDS
LF	LINEAR FEET
LL	LIVE LOAD
LWC	LIGHT WEIGHT CONCRETE
MAX	MAXIMUM
MECH	MECHANICAL
MFG	MANUFACTURE
MH	MAN HOLE
MIL	MILLIMETER
MIN	MINIMUM
MSB	MAIN SWITCH BOARD
MTD	MOUNTED
MTL	METAL
MW	MICROWAVE
N	NORTH
N/A	NOT APPLICABLE
NAT	NATURAL
NIC	NOT IN CONTRACT
#	NUMBER
NTS	NOT TO SCALE
OC	ON CENTER
OH	OVER HEAD
PAR	PARALLEL
P/C	PRECAST CONCRETE
PERF	PREFERORATED
PERP	PERPENDICULAR
PL	PLATE
P-LAM	PLASTIC LAMINATE
PLAS	PLASTER
PLBG	PLUMBING
S	SOUTH
SAT	SUSPENDED ACOUSTICAL TILE
SCHED	SCHEDULE
SD	STORM DRAIN
SECT	SECTION
SF	SQUARE FEET
SIM	SIMILAR
SP	SHELL PACKAGE
SPEC	SPECIFICATIONS
SS	STAINLESS STEEL
SQ	SQUARE
STD	STANDARD
STL	STEEL
STRUC	STRUCTURAL
SUSP	SUSPENDED
SYMM	SYMMETRICAL
T	THERMOSTAT
T & B	TOP AND BOTTOM
TEL	TELEPHONE
TGL	TEMPERED GLASS
THICK	THICKNESS
TI	TENANT IMPROVEMENTS
T.O.	TOP OF
TOJ	TOP OF JOIST
TOS	TOP OF STEEL
TYP	TYPICAL
UL	UNDERWRITERS LABORATORIES, INC
UNO	UNLESS NOTED OTHERWISE
VB	VINYL BASE
VERT	VERTICAL
VCT	VINYL COMPOSITE TILE
VIF	VERIFY IN FIELD
W	WIDE or WEST
WD	WOOD
WC	WATER COOLER
W/	WITH
W/O	WITHOUT
X	EXISTING

RENOVATION NOTES

1. REMOVE STRUCTURAL ELEMENTS AS NOTED ON PLANS, NOTIFY THE ARCHITECT OF ANY DISCREPANCIES, AND CONSULT WITH THE ARCHITECT FOR APPROVAL, BEFORE PENETRATION, JOISTS, BEAMS OR OTHER STRUCTURAL MEMBERS.
2. CARE SHALL BE TAKEN BY THE CONTRACTOR TO PROTECT EXISTING SYSTEMS AND SURFACES TO REMAIN. ALL DAMAGE RESULTING FROM THE CONTRACTOR'S OPERATIONS SHALL BE REPAIRED OR REPLACED AS APPROVED BY THE ARCHITECT AT NO ADDITIONAL COST TO THE OWNER.
3. WHERE REMOVALS OCCUR, PATCH HOLES AND AREAS OF MISSING FINISH (IE EXPOSED STUD AREAS WHERE WALLS ARE REMOVED, FLOOR FINISHES, ETC. TO MATCH EXISTING ADJACENT SURFACE). PROVIDE A SMOOTH CONTINUOUS SURFACE FREE OF SHADOW LINES.
4. WHERE NEW WALLS OR INFILLS ABUT OR INTERSECT EXISTING WALLS, ALIGN NEW FINISH WITH EXISTING WALLS, ALIGN NEW FINISH WITH EXISTING FINISH AND FINISH JOINTS AT INTERSECTIONS SMOOTH AND CONTIGUOUS.
5. IF SUSPECT HAZARDOUS MATERIALS ARE UNCOVERED DURING CONSTRUCTION, THE CONTRACTOR SHALL NOTIFY THE ARCHITECT & OWNER IMMEDIATELY FOR TESTING AND / OR REMOVAL.
6. UNLESS OTHERWISE NOTED, ALL ITEMS ON DEMOLITION PLANS ARE EXISTING.
7. CONTRACTOR TO REPAIR ALL FINISH AND PROVIDE INFILL WALL AND FLOOR FINISHES WHERE REQUIRED.

PORT CITY ARCHITECTURE
65 NEWBURY STREET
PORTLAND, ME 04101
207.761.9000
info@portcityarch.com
WWW.PORTCITYARCH.COM

REVISIONS

No.	Description	Date
.	.	.

FALMOUTH, MAINE

GIRLS VARSITY LOCKERS

Date	November 13, 2017
Drawn by	TS, CR
Checked by	ACH

T1.1

Scale AS NOTED

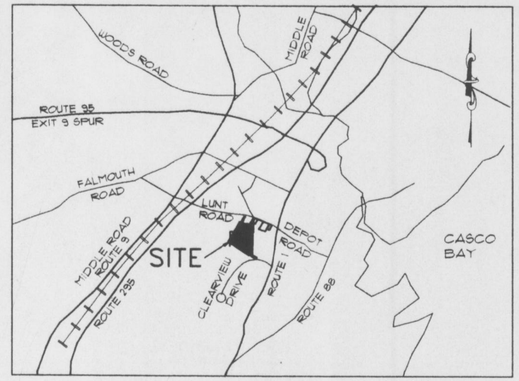

LOCATION PLAN SCALE: 1" = 4000'±

MAGNETIC 1931

ZONING:

ROUTE ONE BUSINESS DISTRICT - "SB-1"

PERMITTED USE: WHOLLY ENCLOSED PLACES OF RECREATION, ACCESSORY BUILDINGS & USES.
CONDITIONAL USE: OUTDOOR RECREATION FACILITIES

	REQUIRED	PROVIDED
MINIMUM LOT SIZE	NONE	
MINIMUM LOT WIDTH	200'	
MAXIMUM LOT COVERAGE	NONE	
SETBACKS		
FRONT	80'	
SIDE	25'	
REAR	50'	

PARKING
71 SPACES PROVIDED

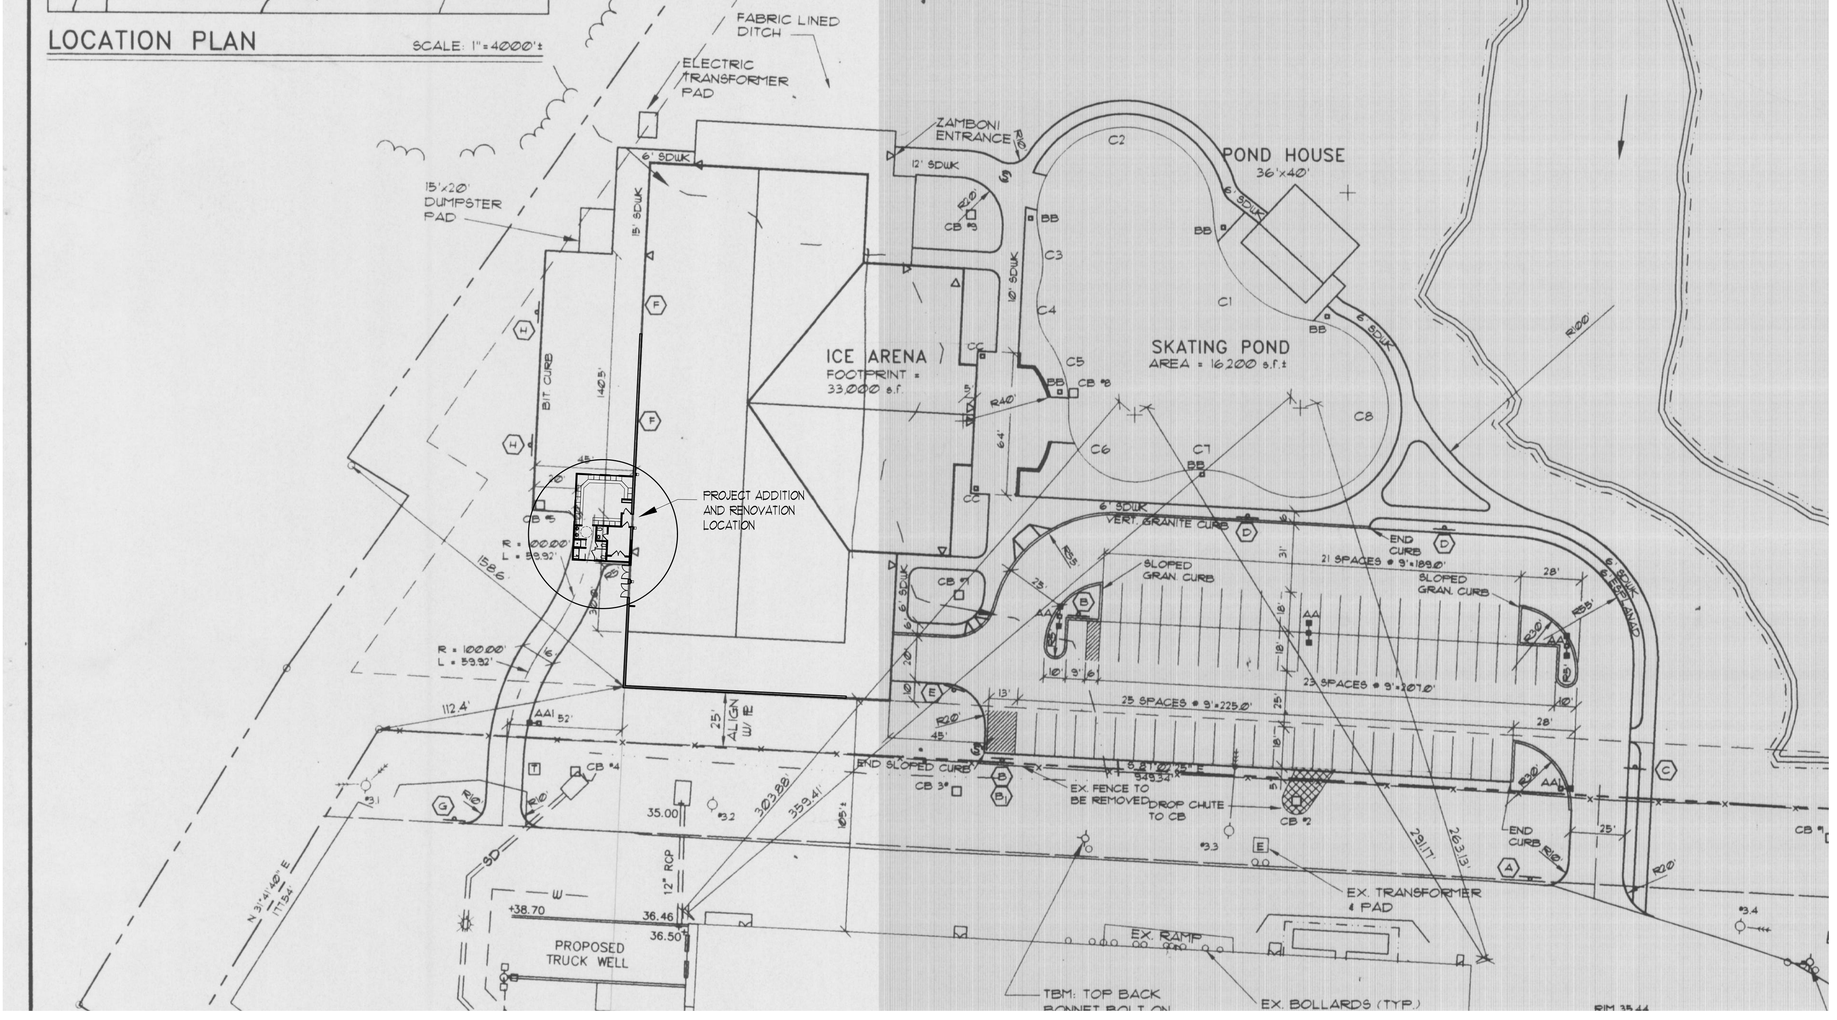

1 OVERALL SITE PLAN
0 4'-0" 1/32" = 1'-0"

PORT CITY ARCHITECTURE
65 NEWBURY STREET
PORTLAND, ME 04101
207.761.9000
info@portcityarch.com
WWW.PORTCITYARCH.COM

REVISIONS

No.	Description	Date
-	-	-

FALMOUTH, MAINE

GIRLS VARSITY LOCKERS

Date	November 13, 2017
Drawn by	TS, CR
Checked by	ACH

A-0.1

Scale AS NOTED

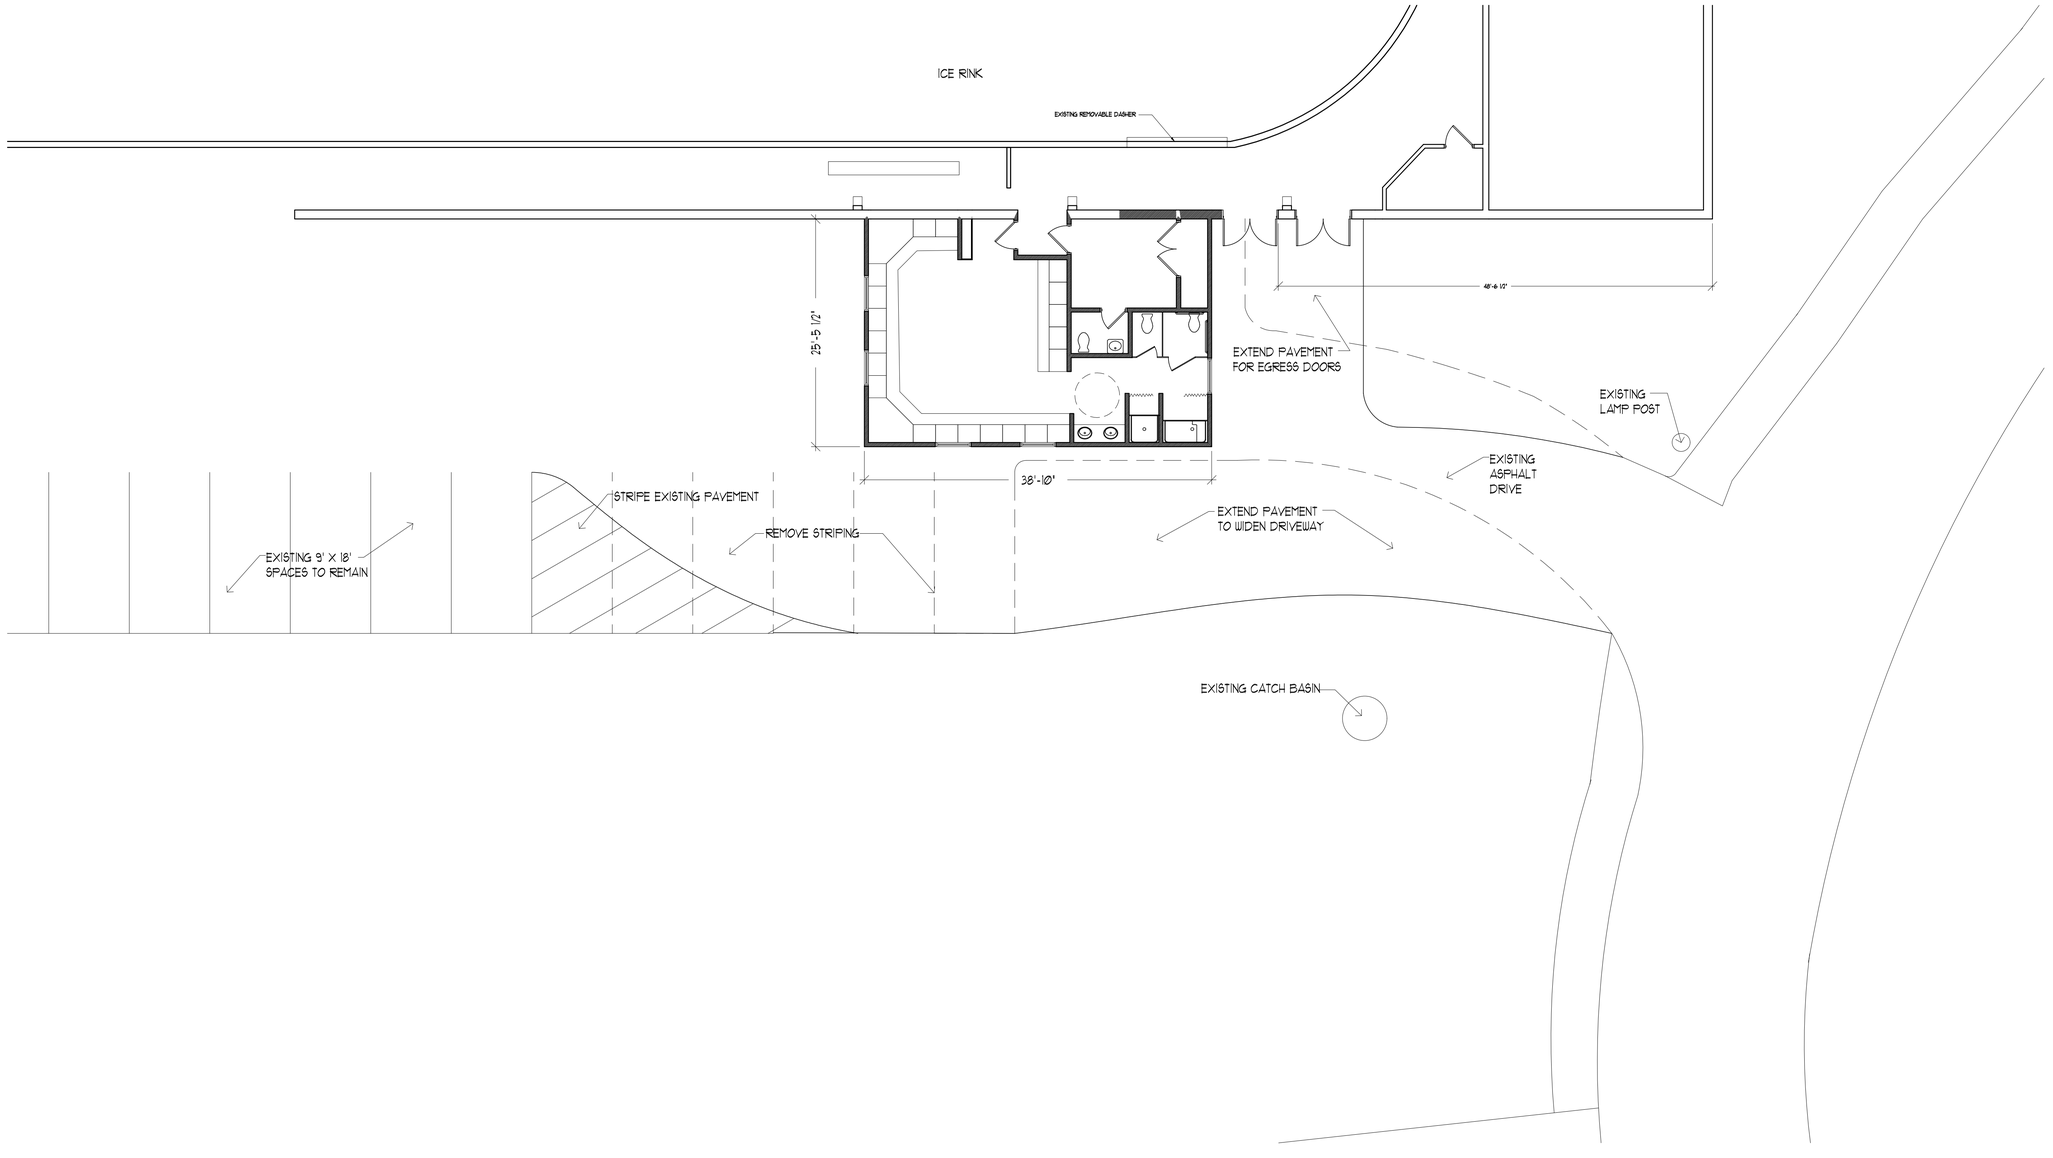

1 SITE PLAN

0 4'-0" 1/8" = 1'-0"

PORT CITY
ARCHITECTURE

65 NEWBURY STREET
PORTLAND, ME 04101
207.761.9000
info@portcityarch.com
WWW.PORTCITYARCH.COM

REVISIONS

No.	Description	Date
-	-	-

FALMOUTH, MAINE

GIRLS VARSITY LOCKERS

Date	November 13, 2017
Drawn by	TS, CR
Checked by	ACH

A-0.2

Scale AS NOTED

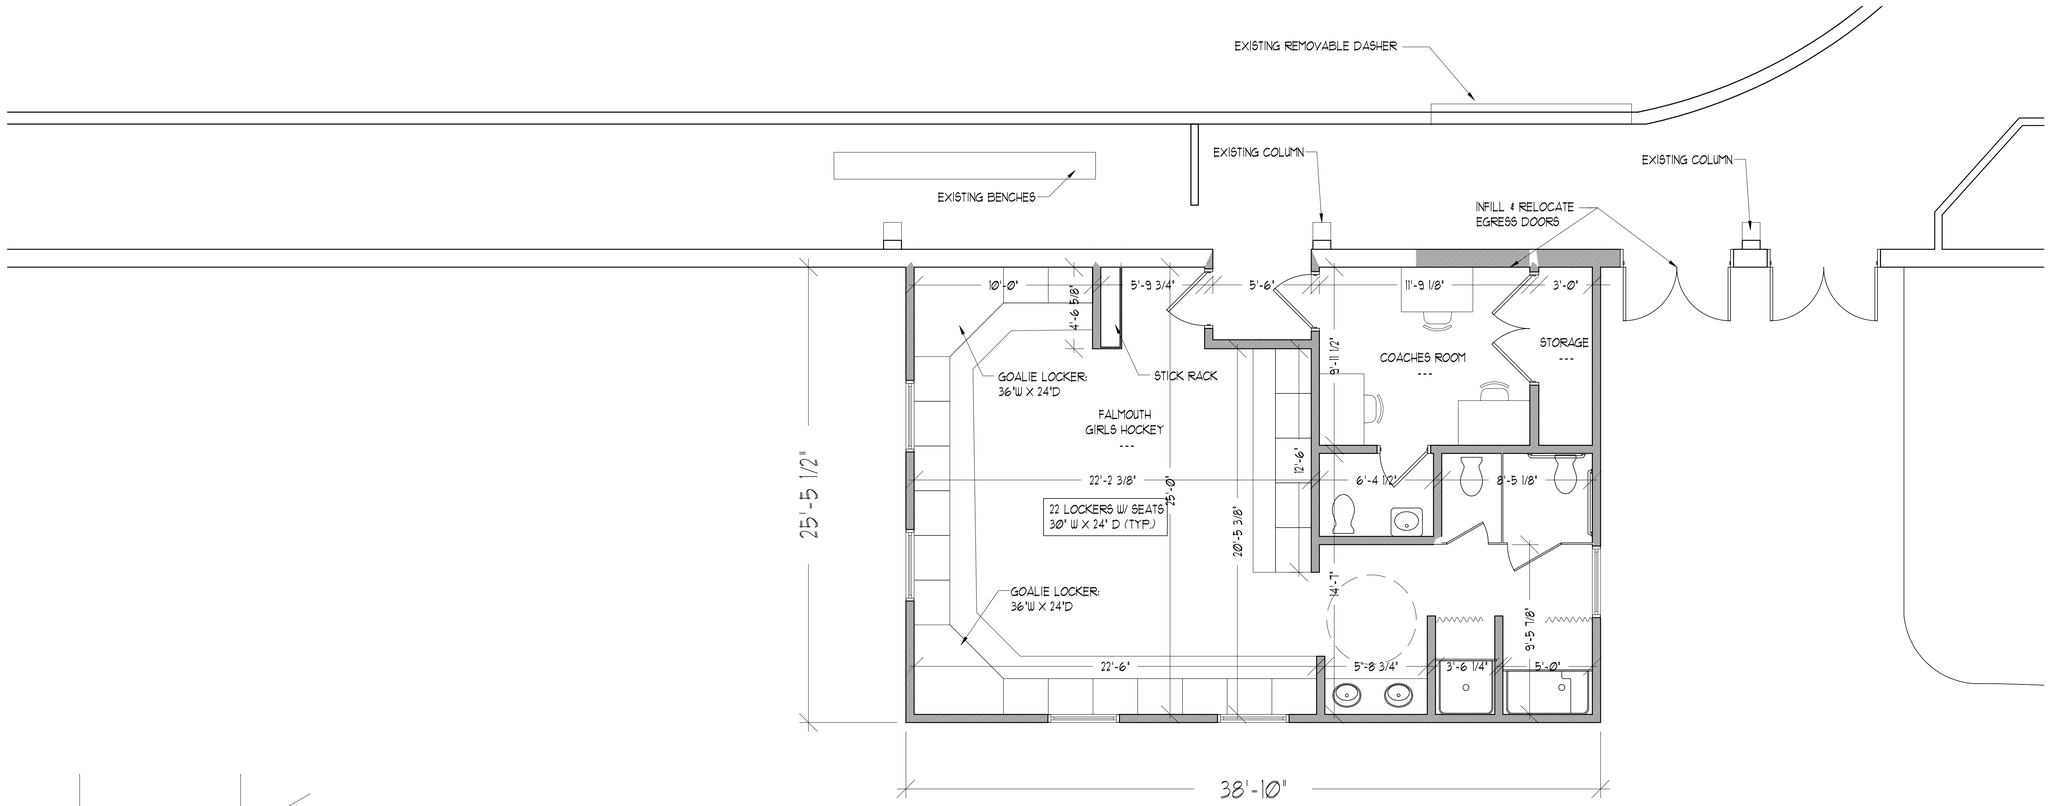

1 PROPOSED FLOOR PLAN

0 4'-0" 1/4" = 1'-0"

PORT CITY ARCHITECTURE

65 NEWBURY STREET
PORTLAND, ME 04101
207.761.9000
info@portcityarch.com
WWW.PORTCITYARCH.COM

REVISIONS

No.	Description	Date
-	-	-

FALMOUTH, MAINE

GIRLS VARSITY LOCKERS

Date	November 13, 2017
Drawn by	TS, CR
Checked by	ACH

A-1.1

Scale AS NOTED

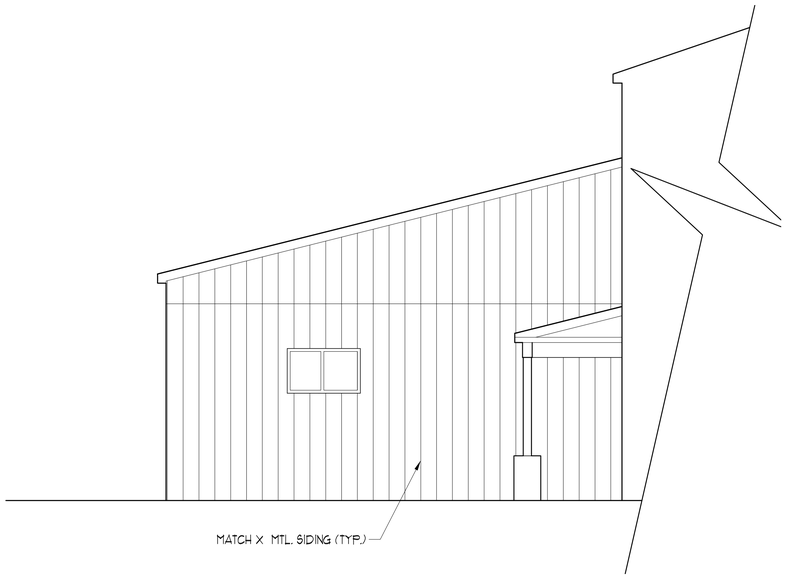

1 SIDE ELEVATION

Ø 4'-Ø" 1/4" = 1'-Ø"

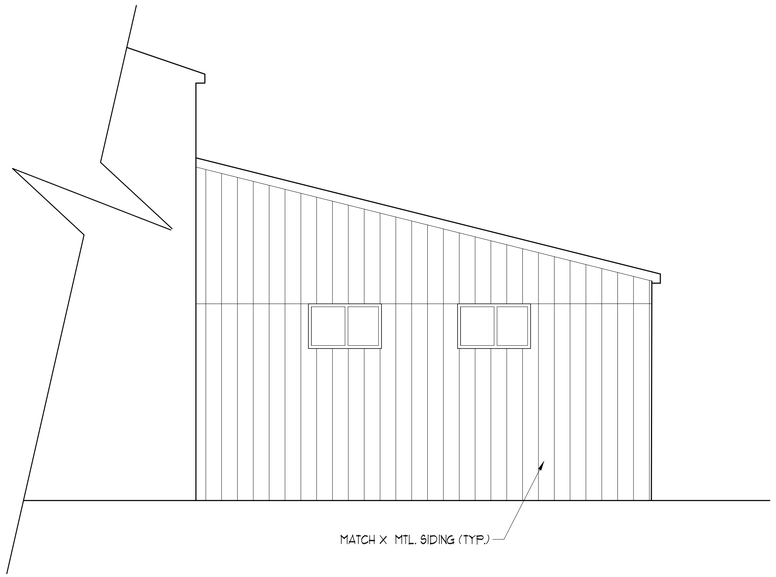

1 SIDE ELEVATION

Ø 4'-Ø" 1/4" = 1'-Ø"

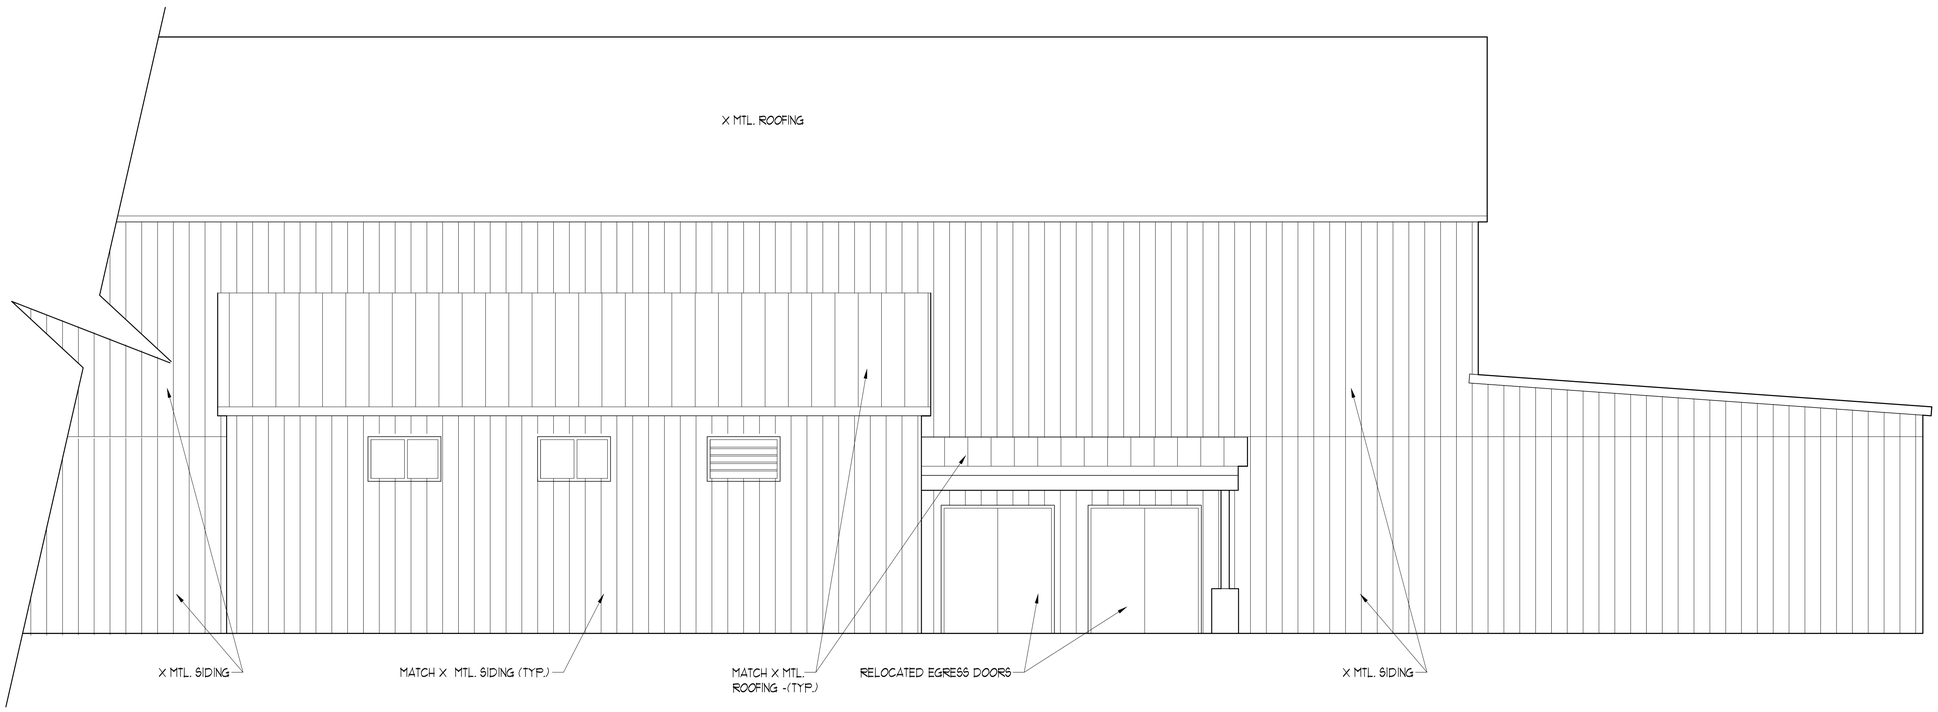

1 FRONT ELEVATION

Ø 4'-Ø" 1/4" = 1'-Ø"

PORT CITY ARCHITECTURE

65 NEWBURY STREET
PORTLAND, ME 04101
207.761.9000
info@portcityarch.com
WWW.PORTCITYARCH.COM

REVISIONS

No.	Description	Date
-	-	-

FALMOUTH, MAINE

GIRLS VARSITY LOCKERS

Date	November 13, 2017
Drawn by	TS, CR
Checked by	ACH

A-2.1

Scale AS NOTED