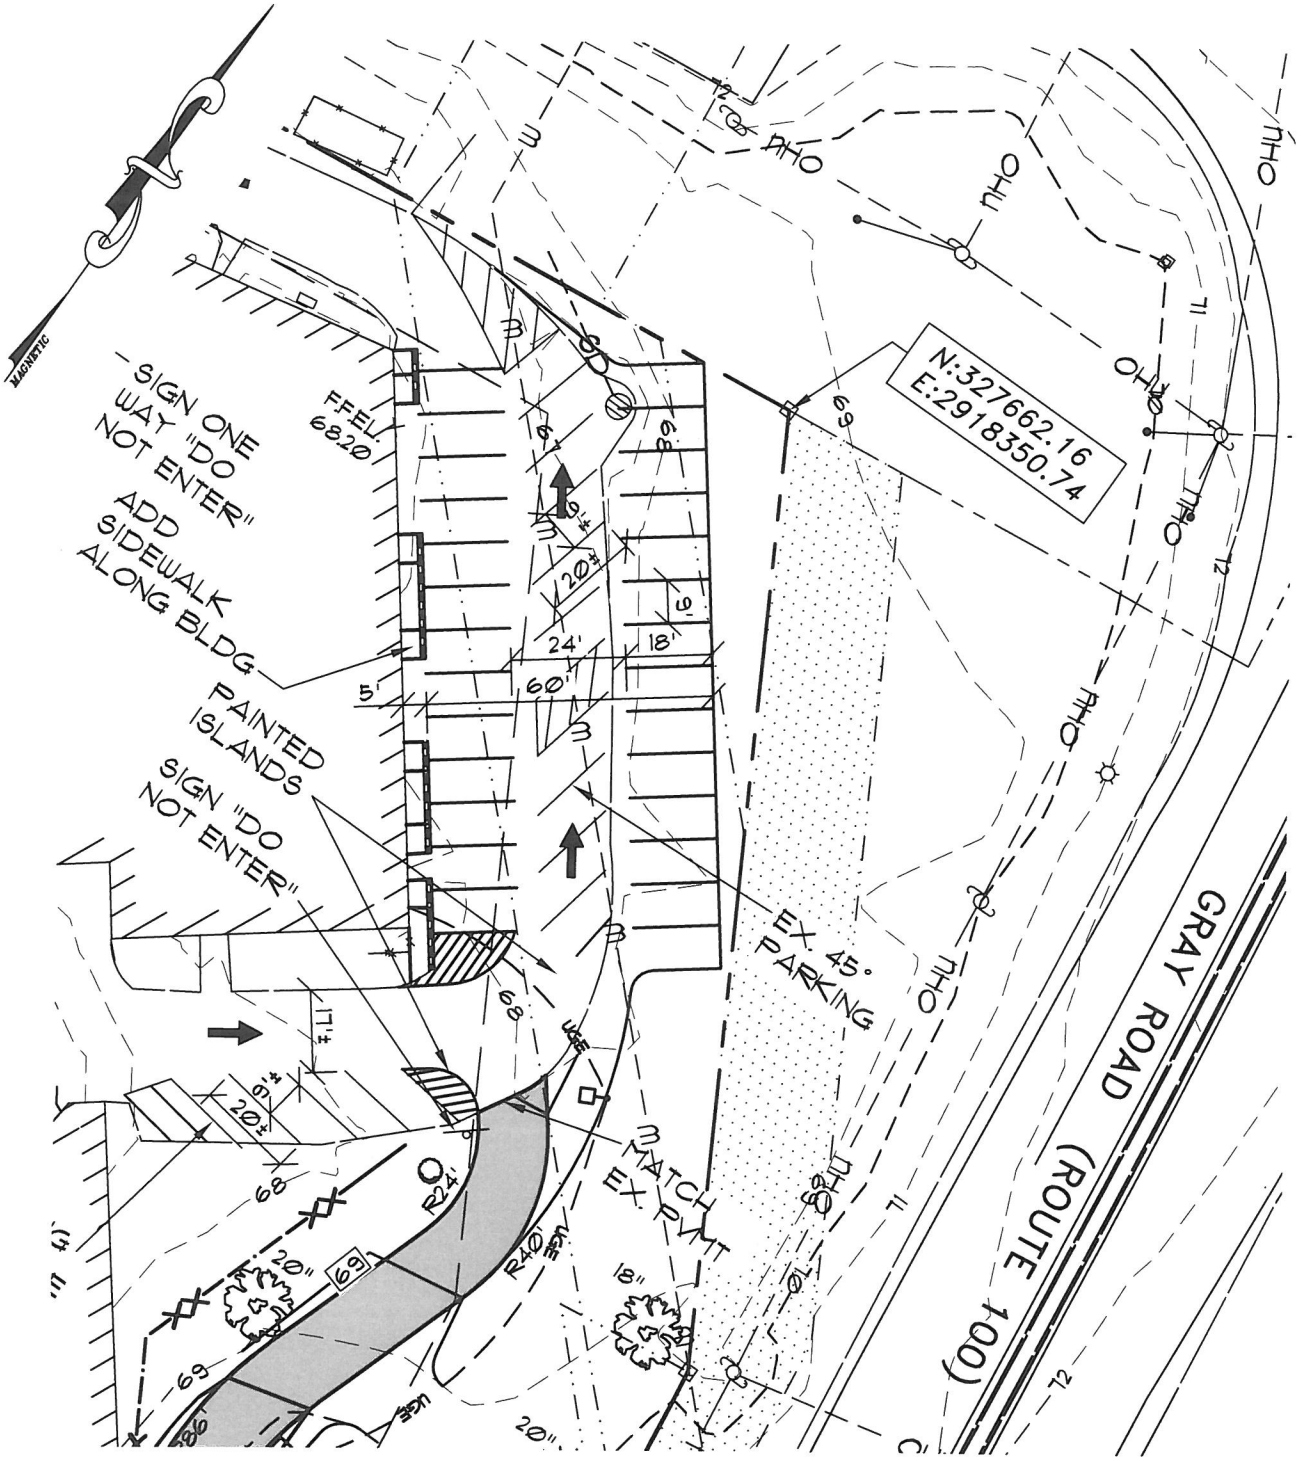

GRAPHIC SCALE

(IN FEET)
1 inch = 40 ft.

PARKING LAYOUT

PINKHAM & GREER CIVIL ENGINEERS
28 VANNAH AVE. PORTLAND, ME. 04103

PORTLAND NORTH PARTNERS, LLC
P.O. BOX 491, PORTLAND, MAINE
DRIVEWAY, 60 GRAY ROAD

CSK-1

SCALE: AS SHOWN DATE: JANUARY 9, 2015 CHK BY: TSG PROJECT: 13104